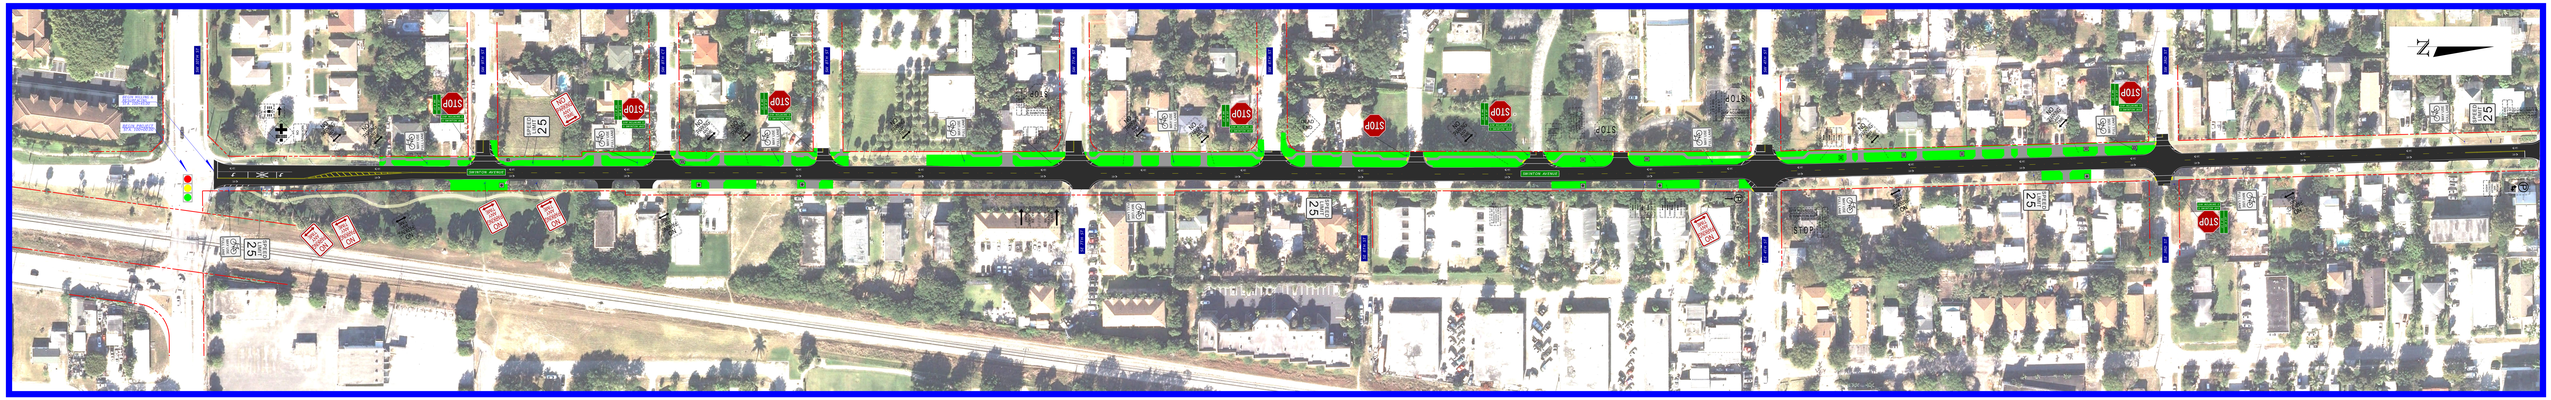

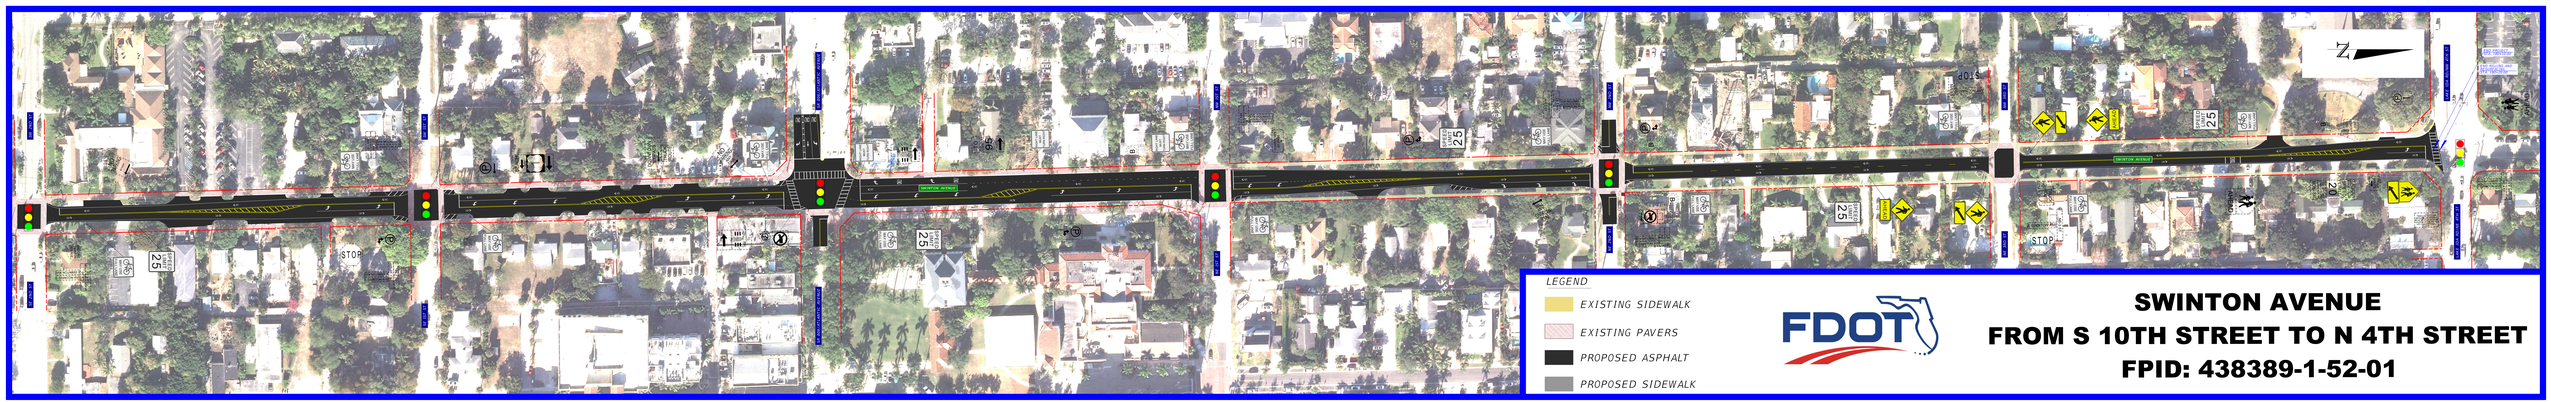

LEGEND

- EXISTING SIDEWALK
- EXISTING PAVERS
- PROPOSED ASPHALT
- PROPOSED SIDEWALK

FDOT

SWINTON AVENUE
FROM S 10TH STREET TO N 4TH STREET
FPID: 438389-1-52-01