SEMINOLE DRIVE - BRIDGE REPLACEMENT PROJECT

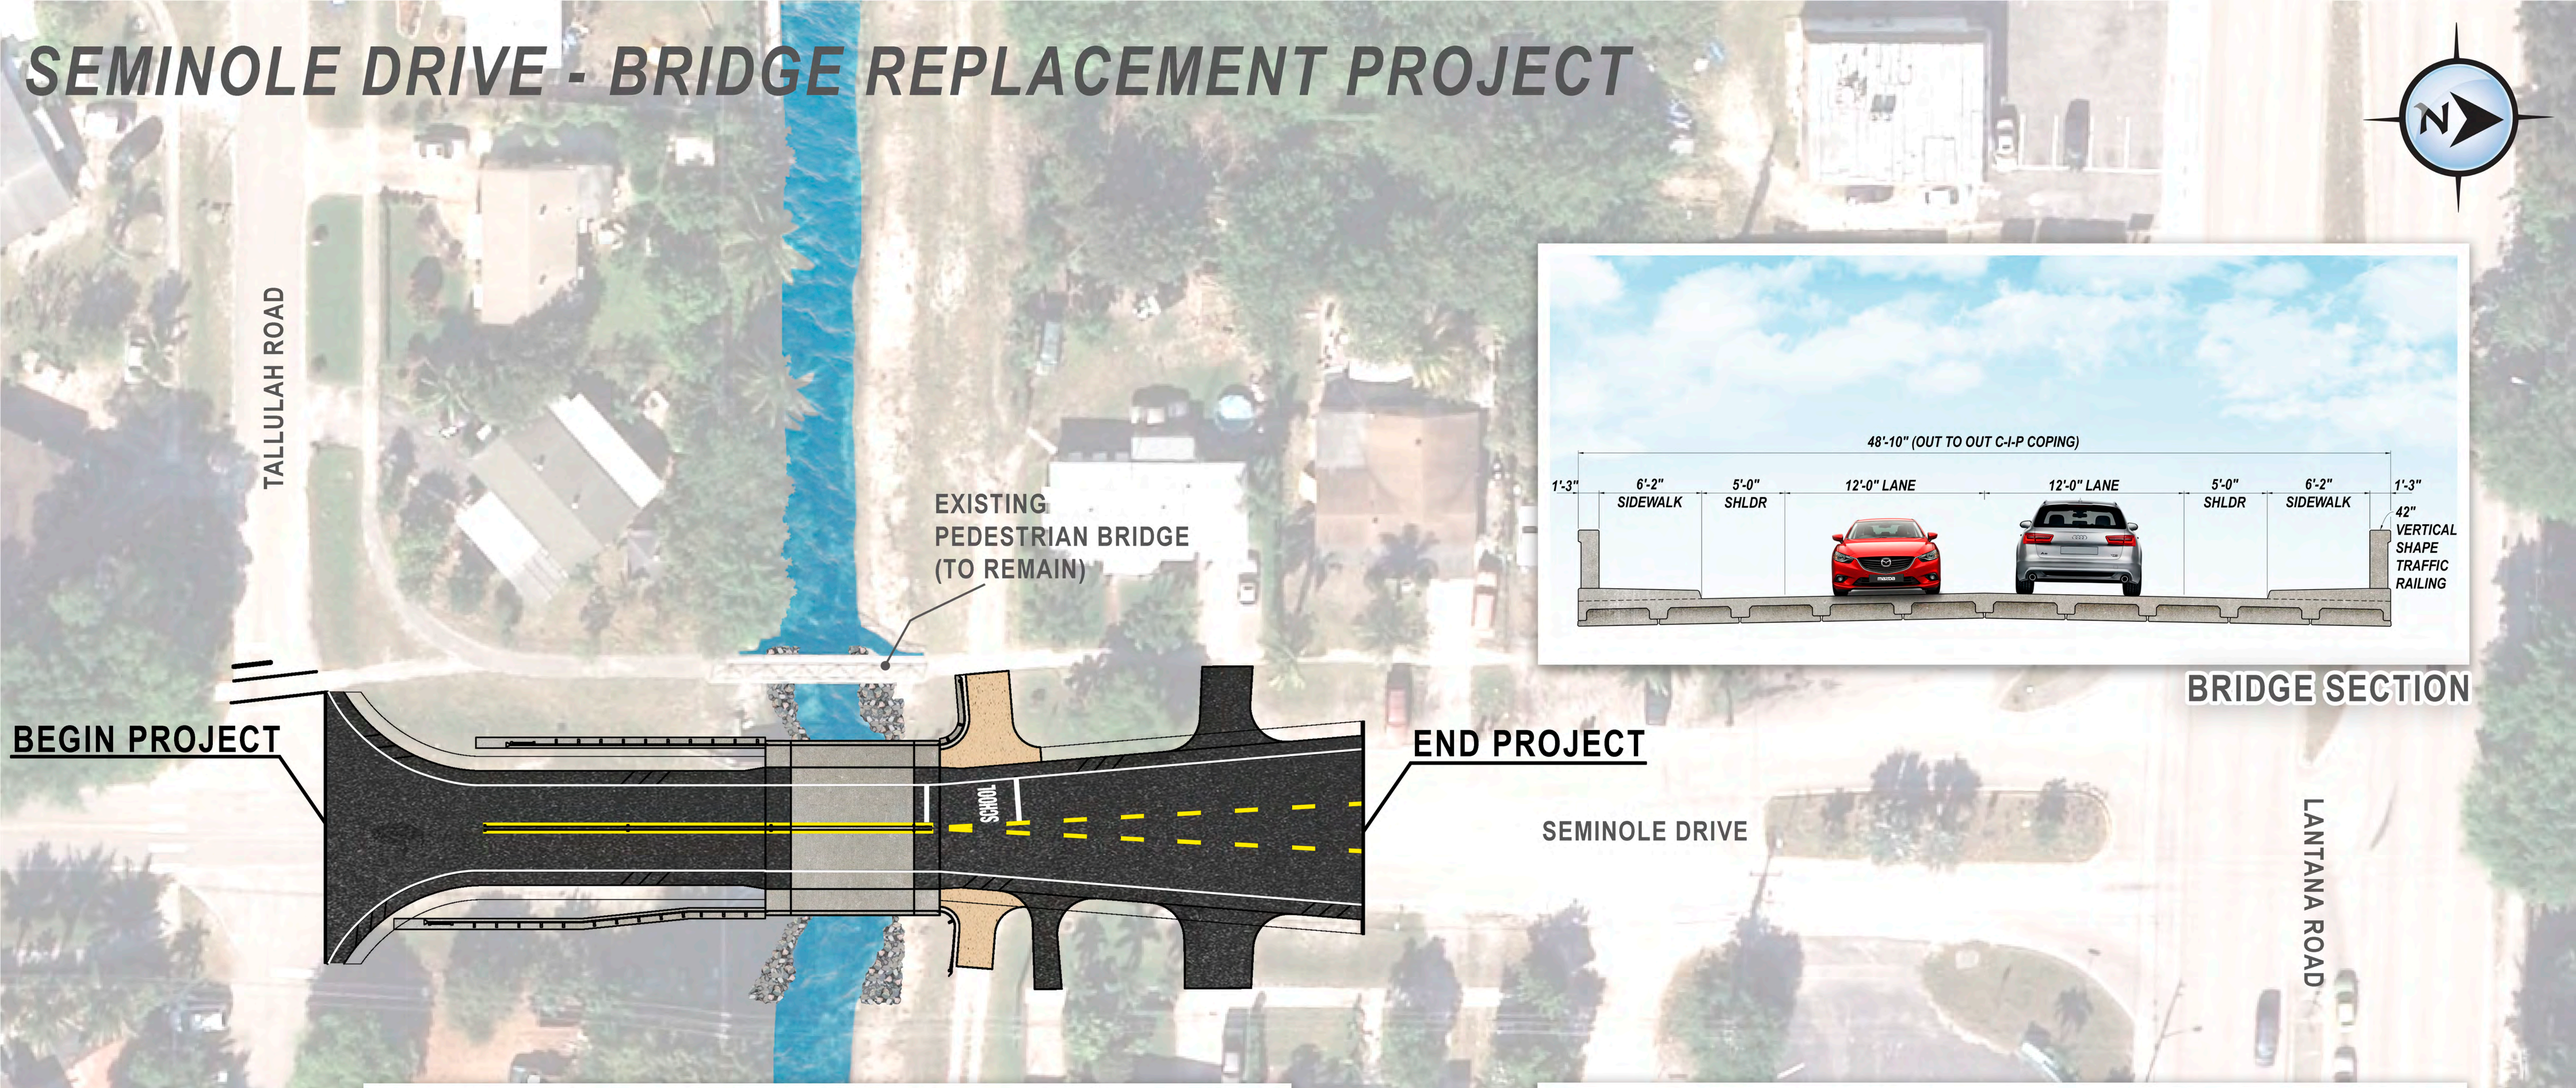

BRIDGE SECTION

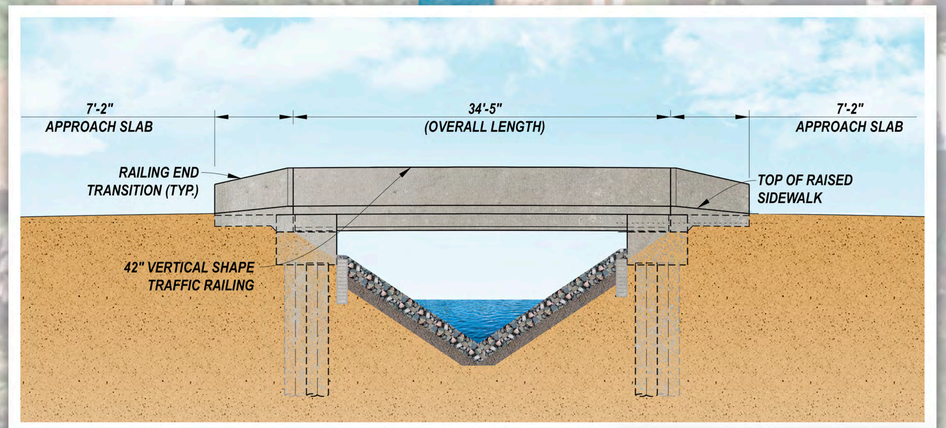

BRIDGE ELEVATION

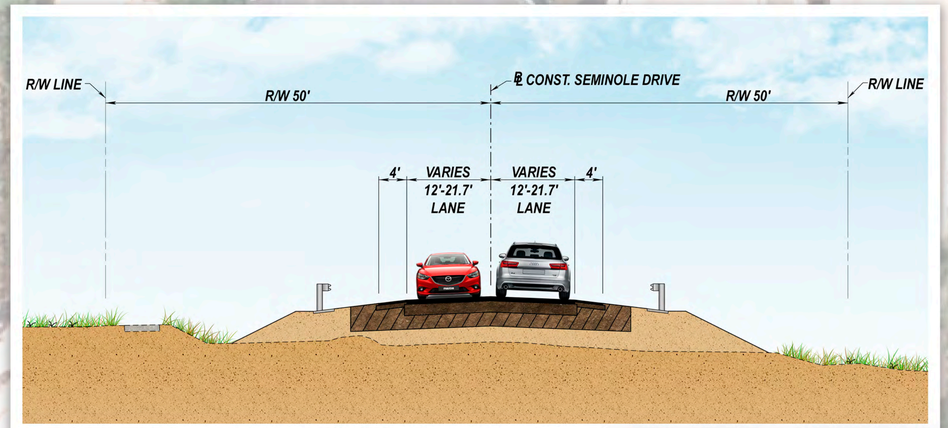

ROADWAY SECTION

FDOT