



SKIP STRIPING DETAIL


N.T.S.

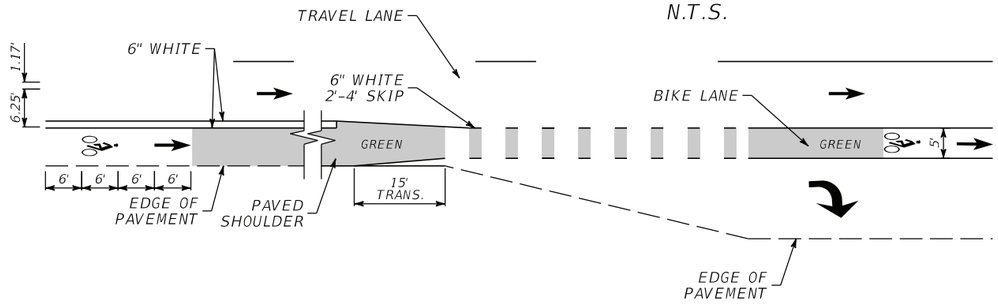

7' BUFFERED BIKE LANE TO 5' KEYHOLE TRANSITION DETAIL

N.T.S.

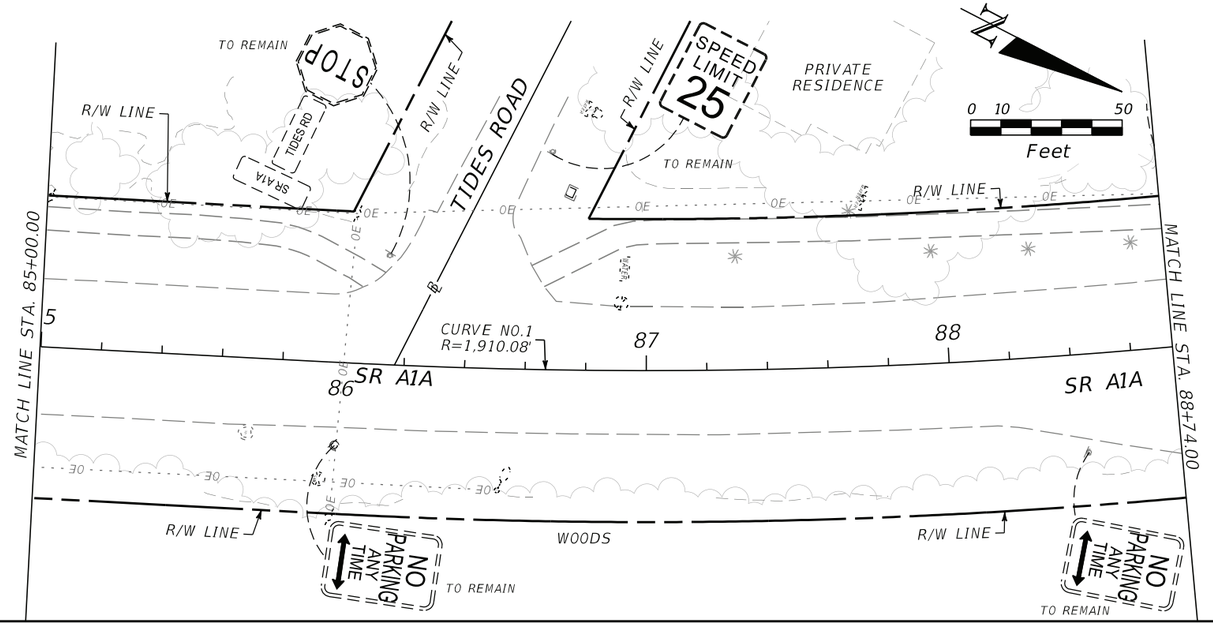

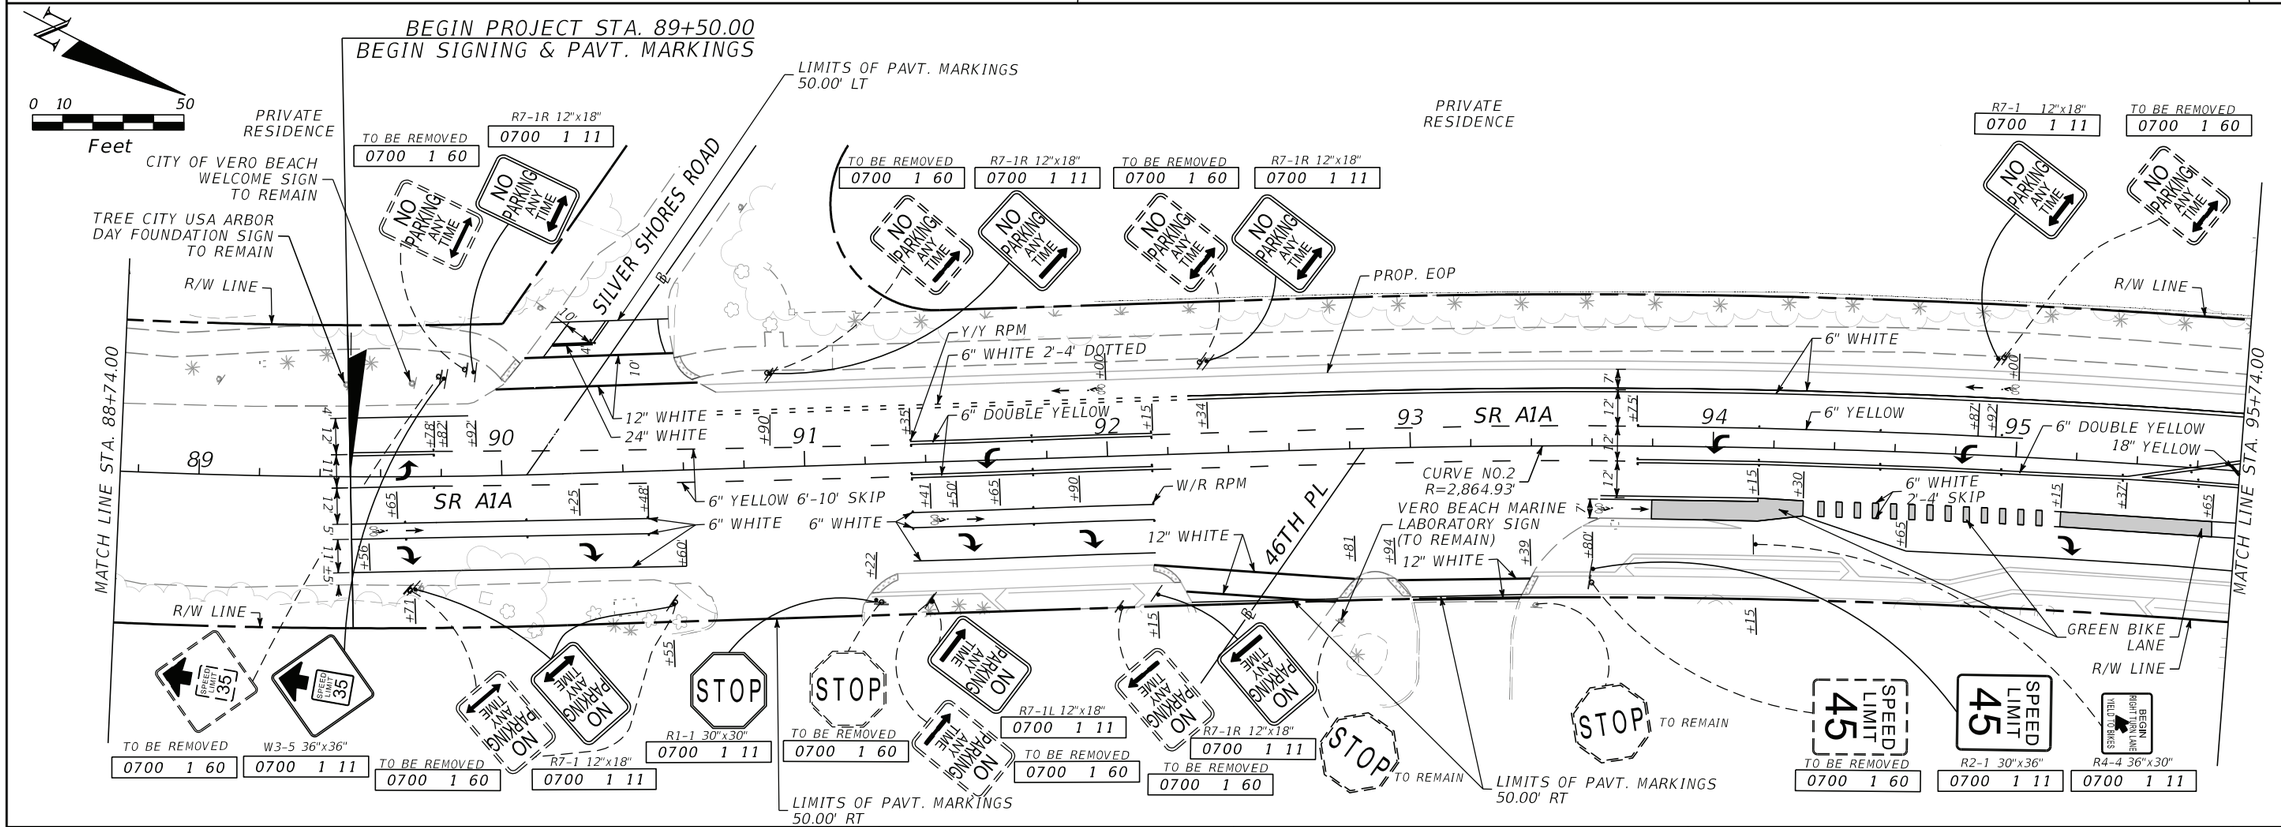

REVISIONS			
DATE	DESCRIPTION	DATE	DESCRIPTION

LINDA M. BELL, P.E.
FL P.E. LICENSE NUMBER 38542
CIVIL WORKS, INC.
8491 N.W. 17 STREET, SUITE 108
DORAL, FLORIDA 33126 305-591-4323
CERTIFICATE OF AUTHORIZATION 07528


STATE OF FLORIDA
DEPARTMENT OF TRANSPORTATION

ROAD NO.	COUNTY	FINANCIAL PROJECT ID
SR A1A	INDIAN RIVER	438042-1-52-01

SIGNING AND PAVEMENT MARKING PLAN

SHEET NO. S-6

THE OFFICIAL RECORD OF THIS SHEET IS THE ELECTRONIC FILE DIGITALLY SIGNED AND SEALED UNDER RULE 61G15-23.004, F.A.C.

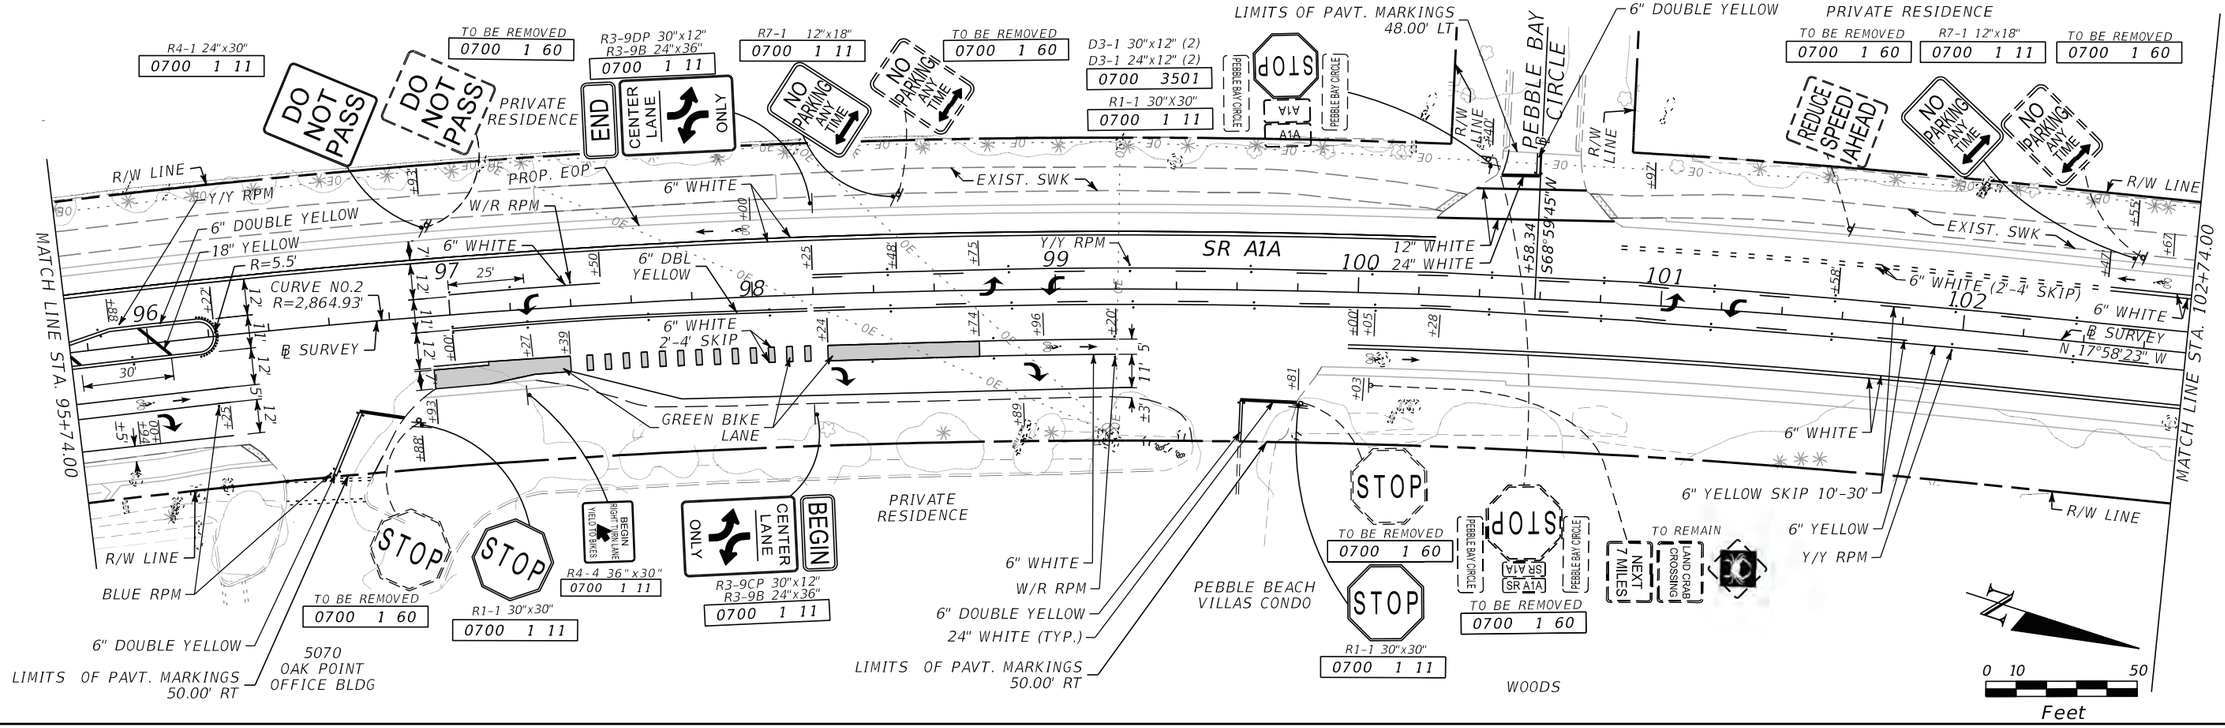

REVISIONS			
DATE	DESCRIPTION	DATE	DESCRIPTION

LINDA M. BELL, P.E.
FL P.E. LICENSE NUMBER 38542
CIVIL WORKS, INC.
8491 N.W. 17 STREET, SUITE 108
DORAL, FLORIDA 33126 305-591-4323
CERTIFICATE OF AUTHORIZATION 07528

STATE OF FLORIDA
DEPARTMENT OF TRANSPORTATION


ROAD NO.	COUNTY	FINANCIAL PROJECT ID
SR A1A	INDIAN RIVER	438042-1-52-01


SIGNING AND PAVEMENT MARKING PLAN

SHEET NO. S-7

Computer-56 12/3/2019 1:17:33 PM \\computer-15\projects\Server17\Projects\17103 - FDOT Vero Beach\43804215201\signing\PLANSP02.dgn

THE OFFICIAL RECORD OF THIS SHEET IS THE ELECTRONIC FILE DIGITALLY SIGNED AND SEALED UNDER RULE 61G15-23.004, F.A.C.

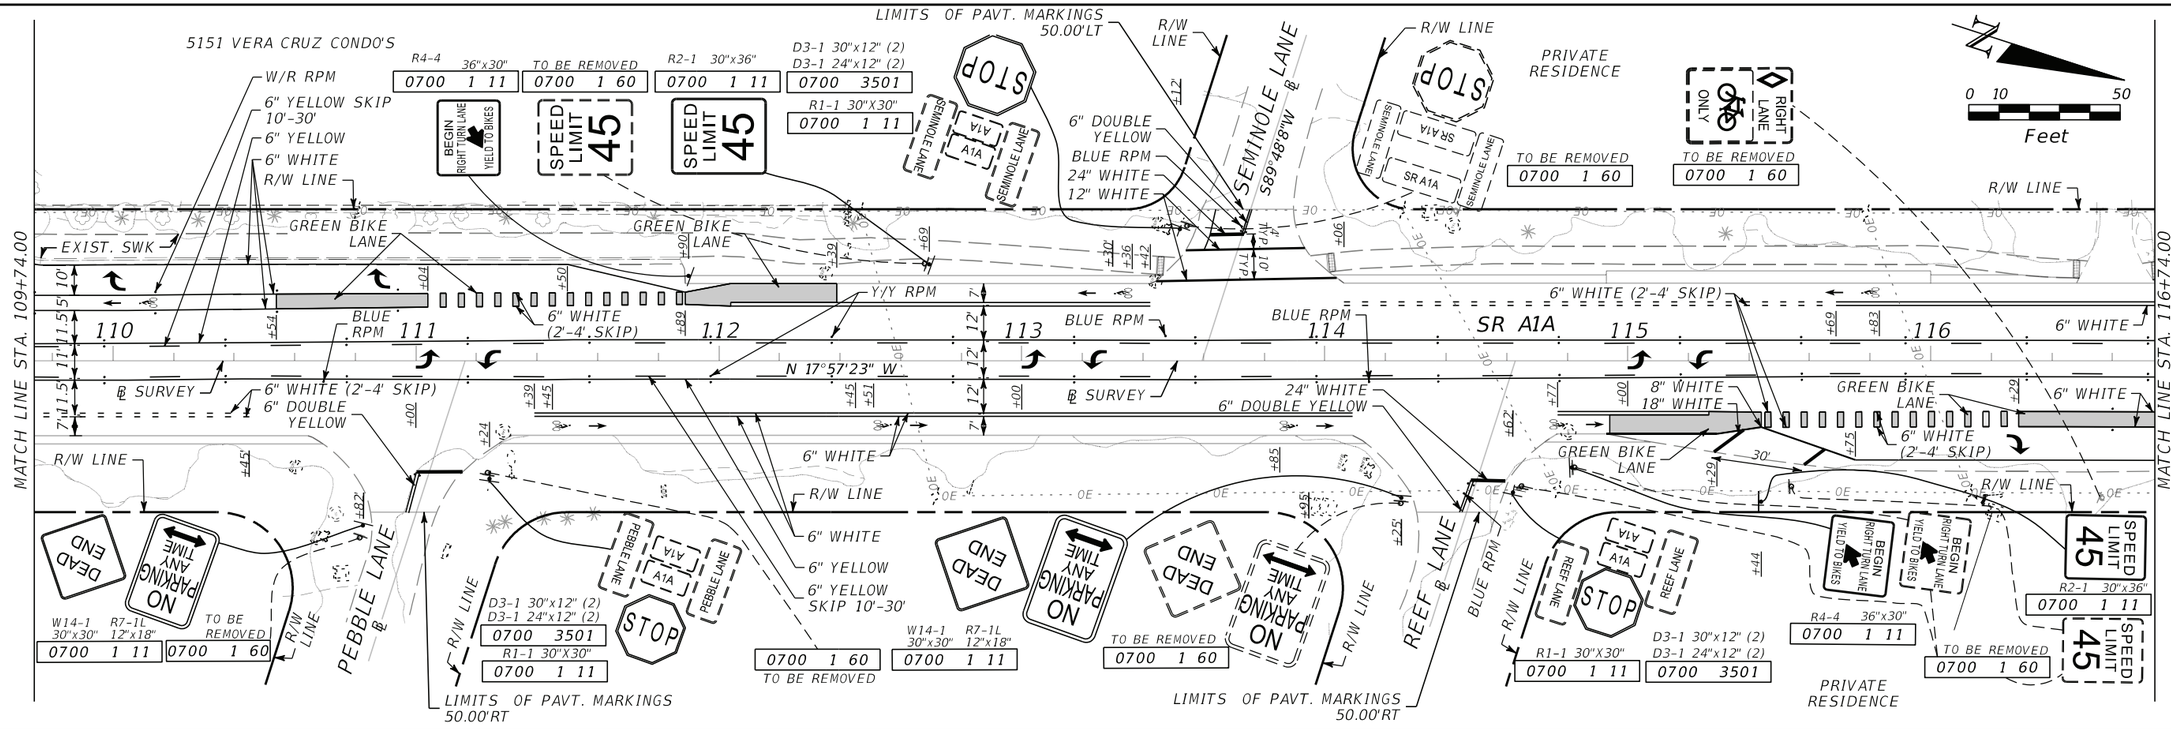

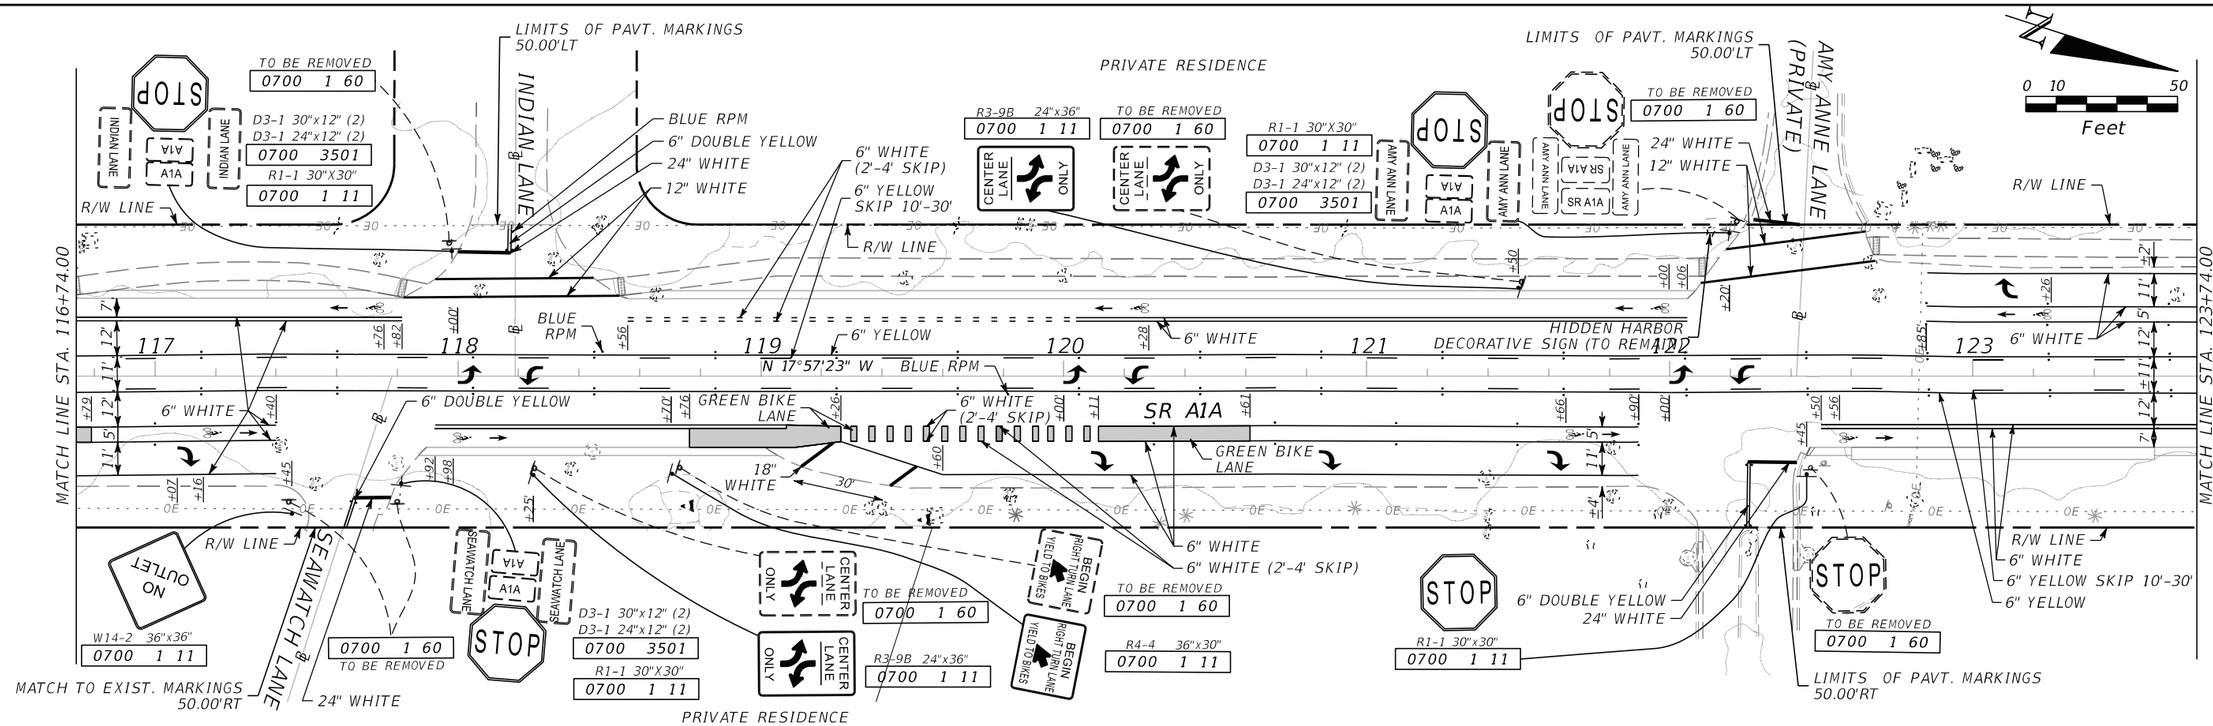

REVISIONS			
DATE	DESCRIPTION	DATE	DESCRIPTION

LINDA M. BELL, P.E.
FL P.E. LICENSE NUMBER 38542
CIVIL WORKS, INC.
8491 N.W. 17 STREET, SUITE 108
DORAL, FLORIDA 33126 305-591-4323
CERTIFICATE OF AUTHORIZATION 07528


STATE OF FLORIDA
DEPARTMENT OF TRANSPORTATION


ROAD NO.	COUNTY	FINANCIAL PROJECT ID
SR A1A	INDIAN RIVER	438042-1-52-01

SIGNING AND PAVEMENT MARKING PLAN

SHEET NO. S-8

THE OFFICIAL RECORD OF THIS SHEET IS THE ELECTRONIC FILE DIGITALLY SIGNED AND SEALED UNDER RULE 61G15-23.004, F.A.C.

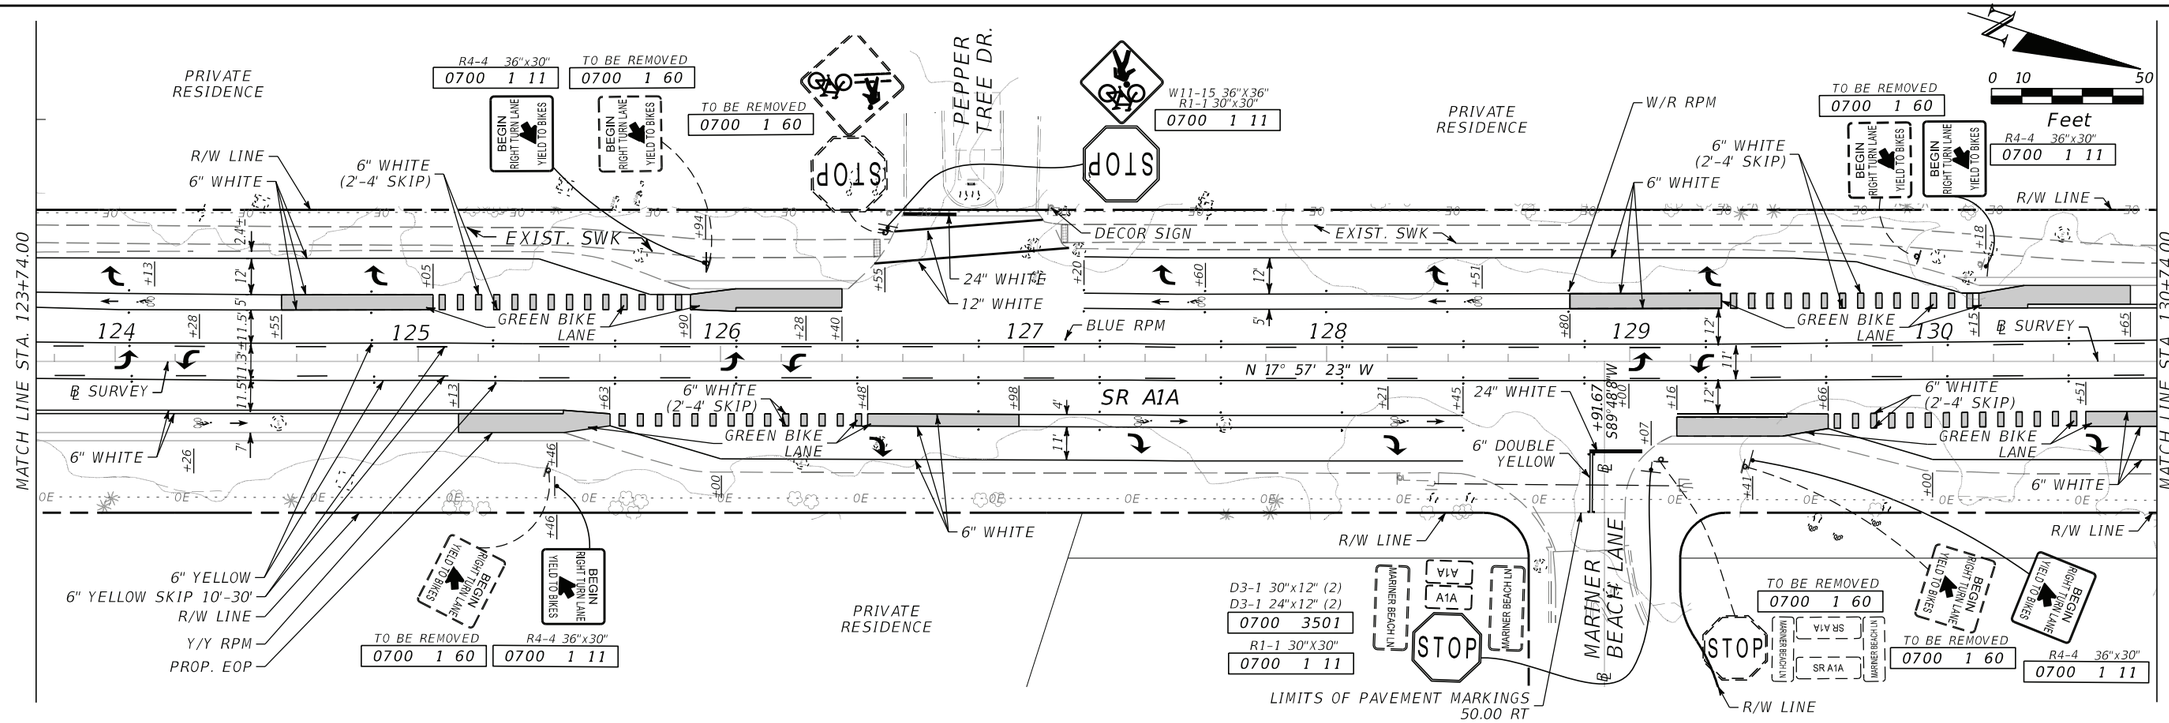

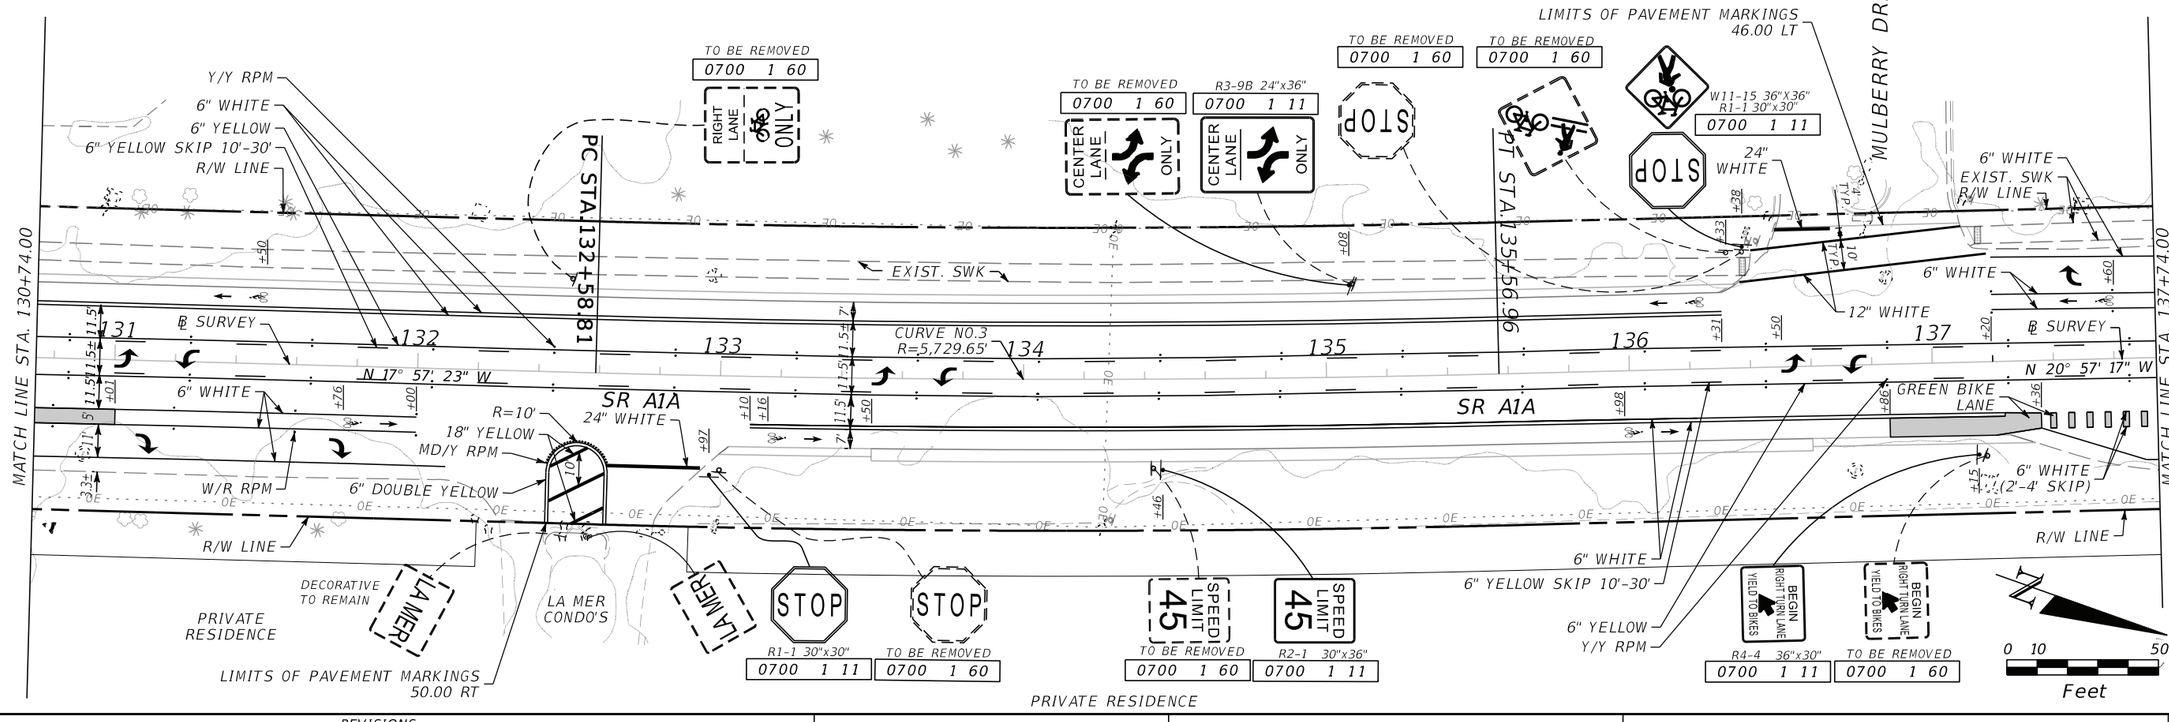

THE OFFICIAL RECORD OF THIS SHEET IS THE ELECTRONIC FILE DIGITALLY SIGNED AND SEALED UNDER RULE 61G15-23.004, F.A.C.

REVISIONS			
DATE	DESCRIPTION	DATE	DESCRIPTION


LINDA M. BELL, P.E.
FL P.E. LICENSE NUMBER 38542
CIVIL WORKS, INC.
8491 N.W. 17 STREET, SUITE 108
DORAL, FLORIDA 33126 305-591-4323
CERTIFICATE OF AUTHORIZATION 07528


STATE OF FLORIDA
DEPARTMENT OF TRANSPORTATION

ROAD NO.	COUNTY	FINANCIAL PROJECT ID
SR A1A	INDIAN RIVER	438042-1-52-01

SIGNING AND PAVEMENT MARKING PLAN

SHEET NO. S-9

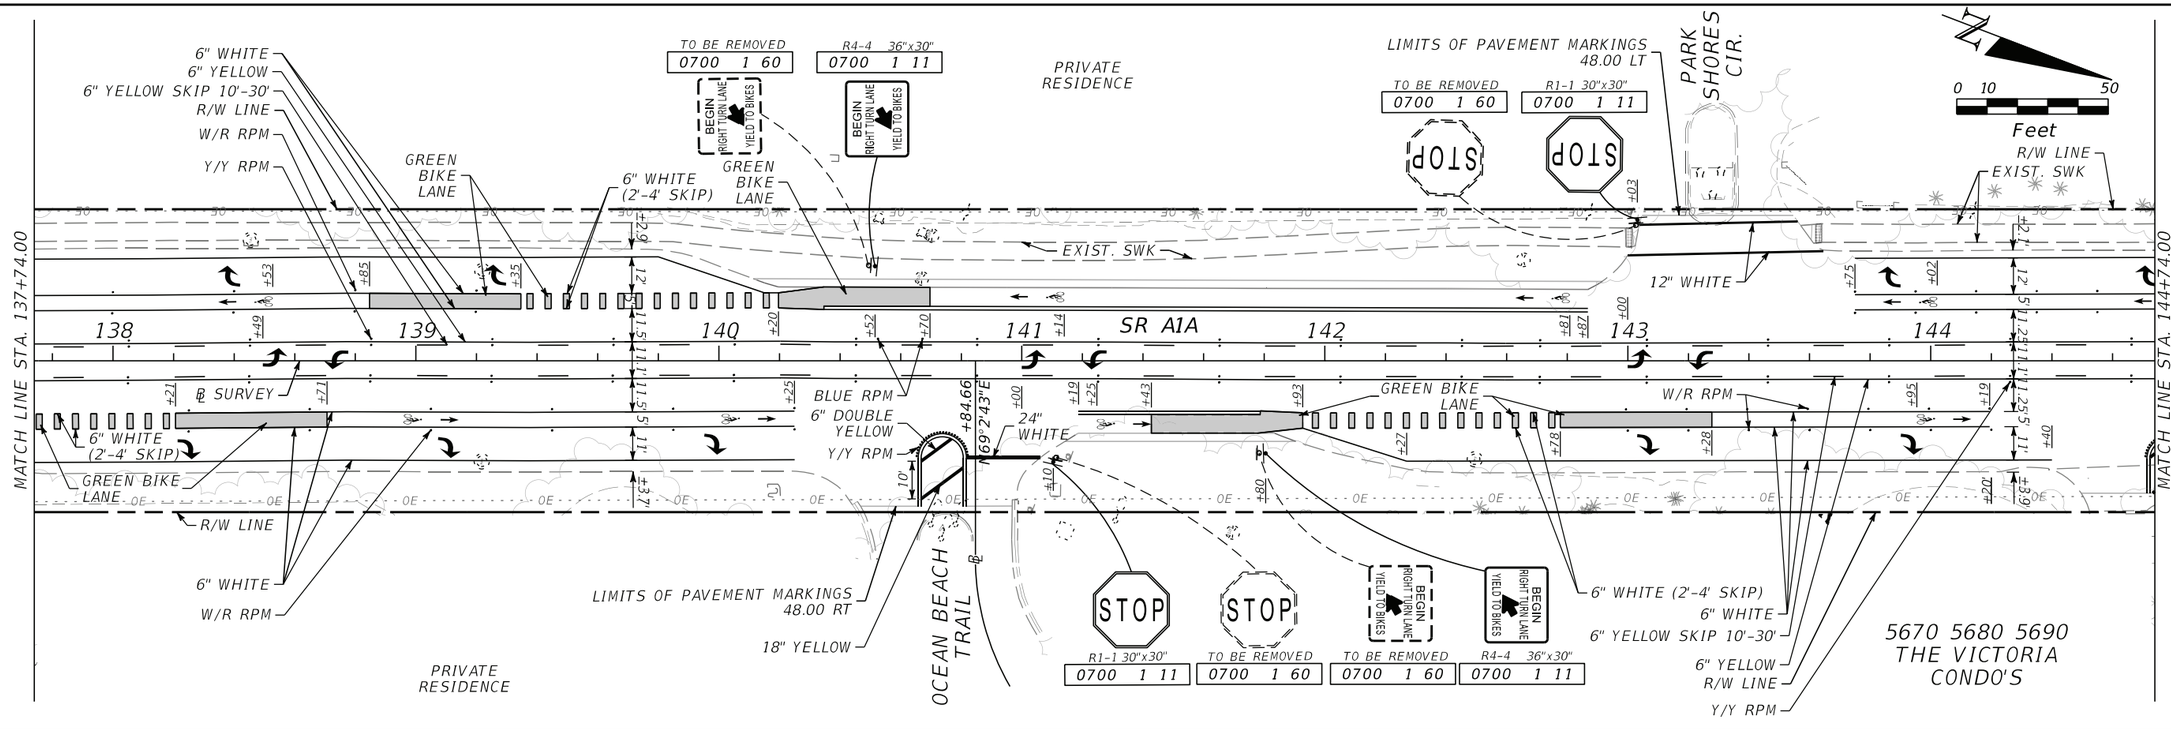

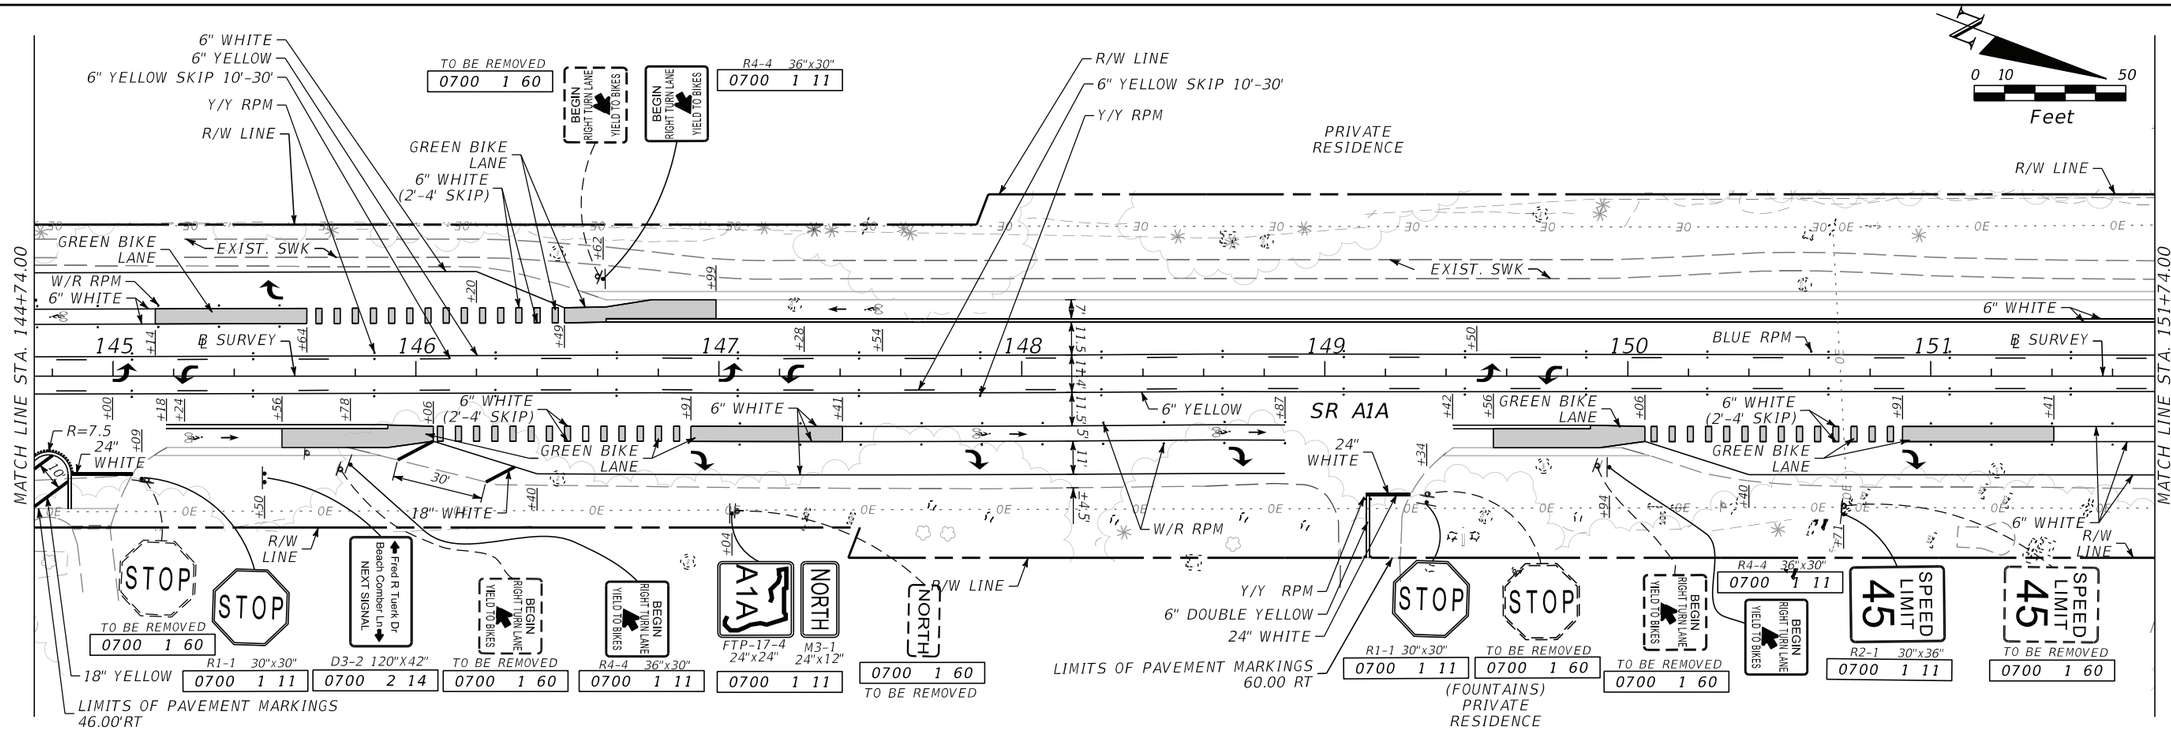

REVISIONS			
DATE	DESCRIPTION	DATE	DESCRIPTION

LINDA M. BELL, P.E.
FL P.E. LICENSE NUMBER 38542
CIVIL WORKS, INC.
8491 N.W. 17 STREET, SUITE 108
DORAL, FLORIDA 33126 305-591-4323
CERTIFICATE OF AUTHORIZATION 07528


STATE OF FLORIDA
DEPARTMENT OF TRANSPORTATION


ROAD NO.	COUNTY	FINANCIAL PROJECT ID
SR A1A	INDIAN RIVER	438042-1-52-01

SIGNING AND PAVEMENT MARKING PLAN

SHEET NO. S-10

THE OFFICIAL RECORD OF THIS SHEET IS THE ELECTRONIC FILE DIGITALLY SIGNED AND SEALED UNDER RULE 61G15-23.004, F.A.C.

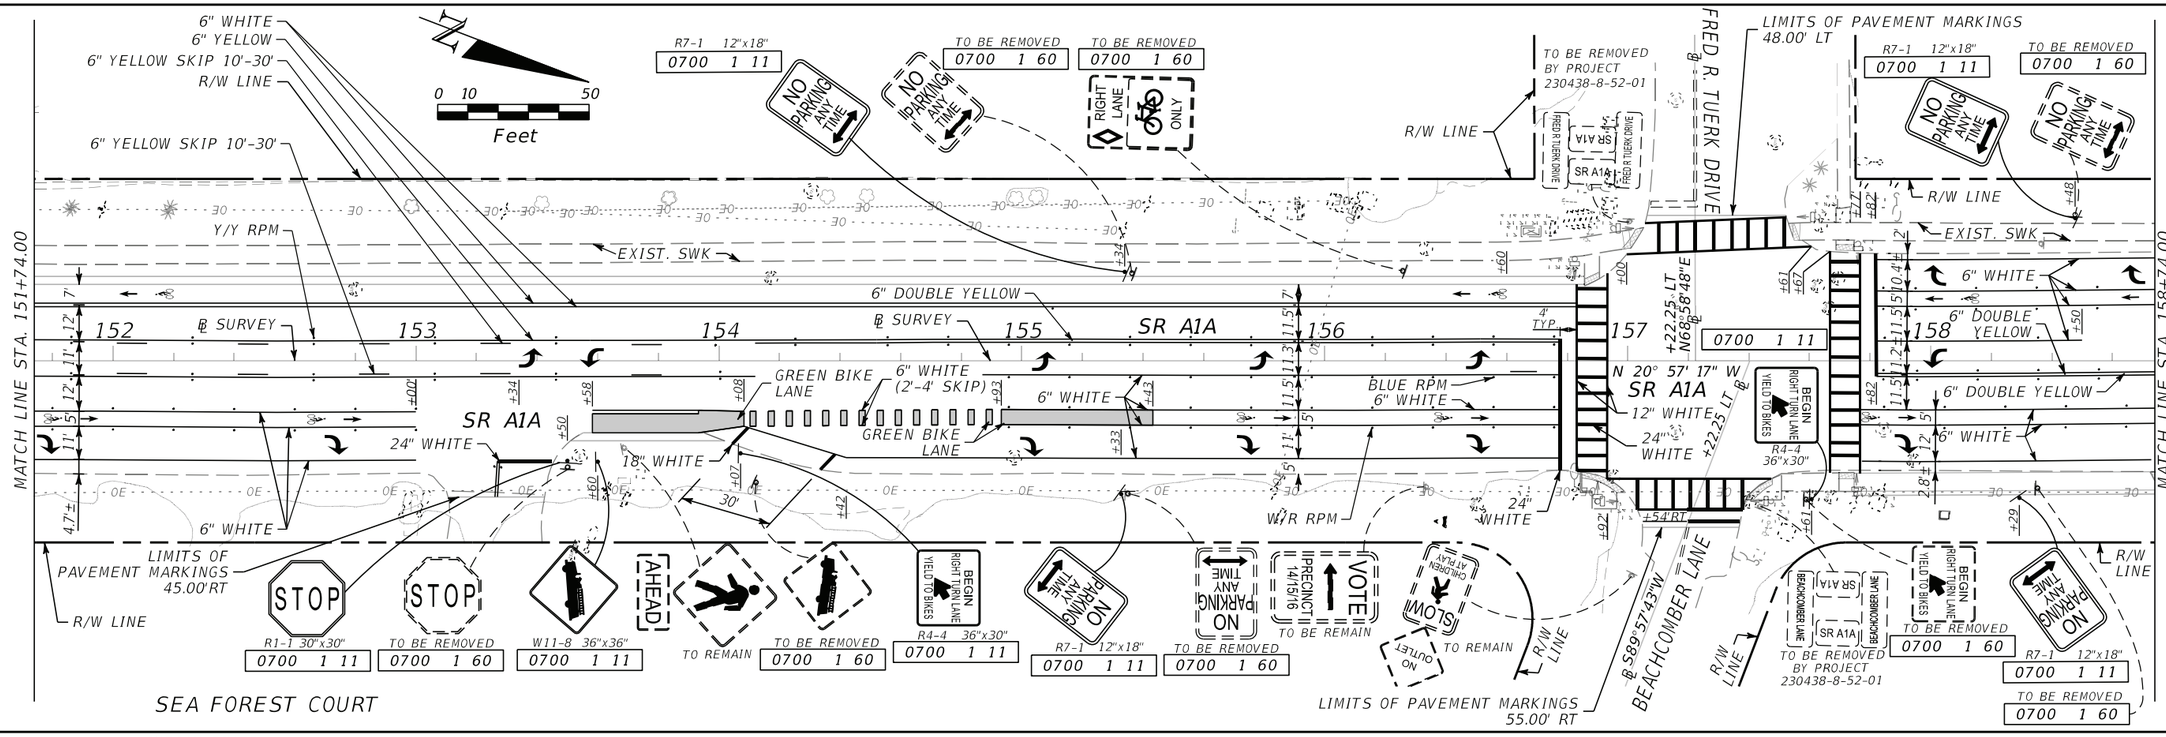

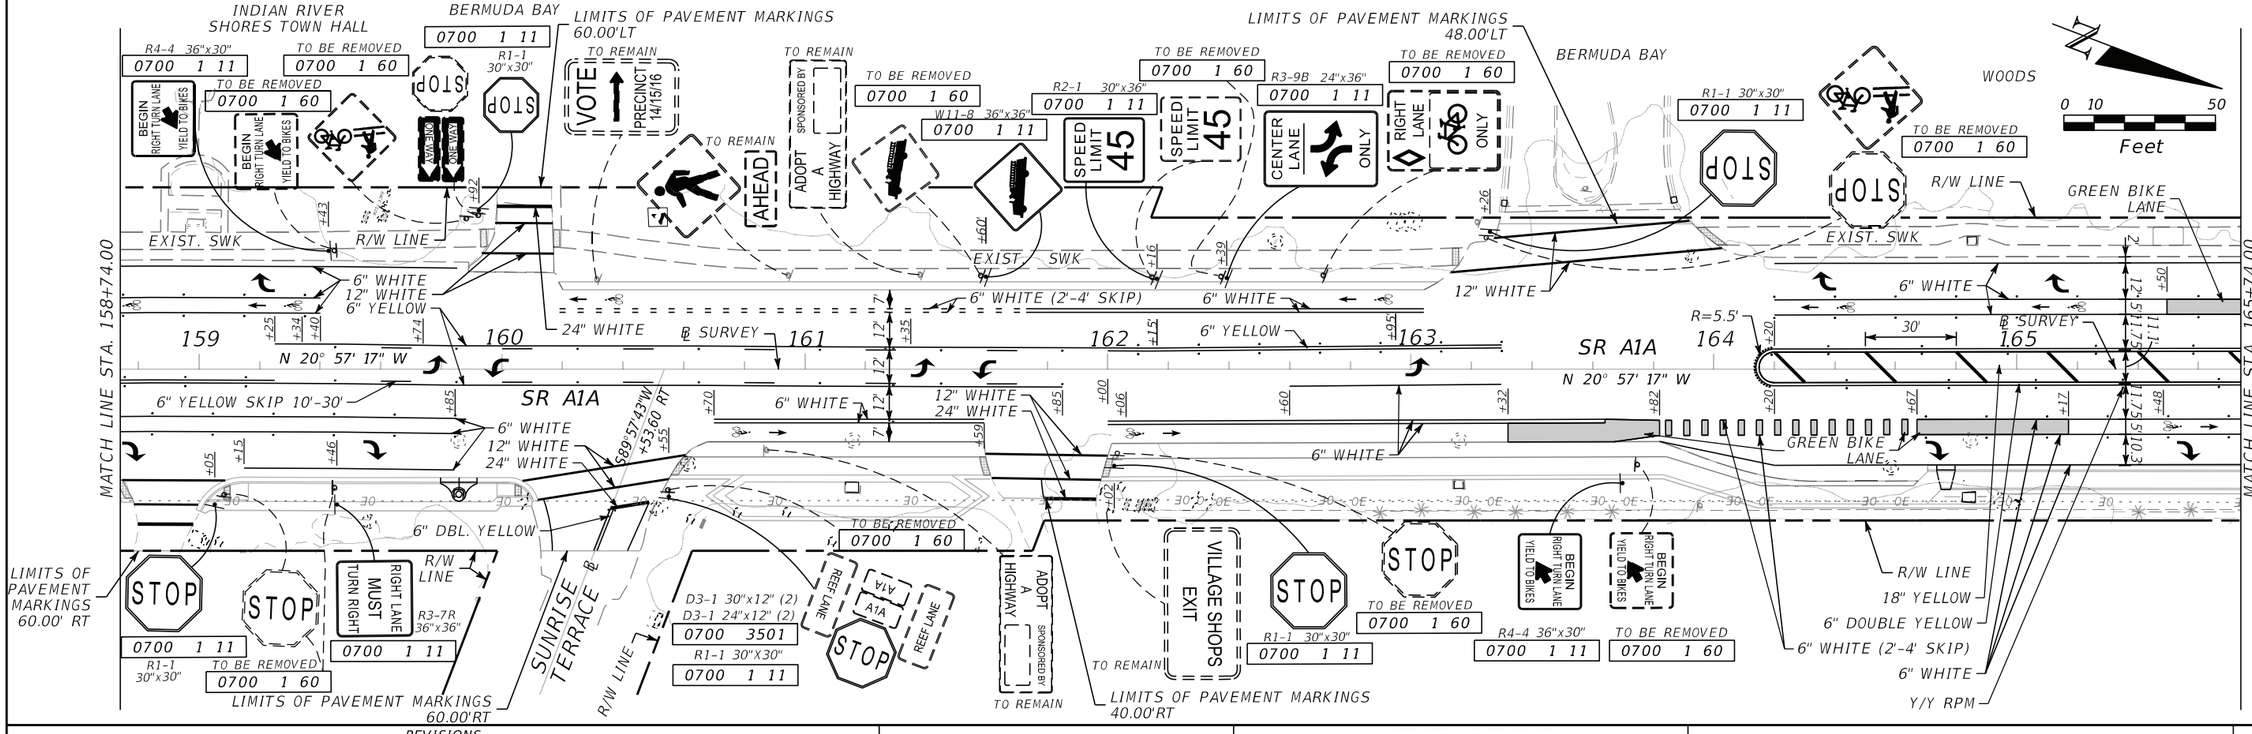

REVISIONS			
DATE	DESCRIPTION	DATE	DESCRIPTION

LINDA M. BELL, P.E.
FL P.E. LICENSE NUMBER 38542
CIVIL WORKS, INC.
8491 N.W. 17 STREET, SUITE 108
DORAL, FLORIDA 33126 305-591-4323
CERTIFICATE OF AUTHORIZATION 07528

STATE OF FLORIDA
DEPARTMENT OF TRANSPORTATION


ROAD NO.	COUNTY	FINANCIAL PROJECT ID
SR A1A	INDIAN RIVER	438042-1-52-01

SIGNING AND PAVEMENT MARKING PLAN

SHEET NO. S-11

Computer-56 12/3/2019 1:11:57 PM \\computer-15\projects\Server17\Projects\17103 - FDOT Vero Beach\43804215201\signing\PLANSP06.dgn

THE OFFICIAL RECORD OF THIS SHEET IS THE ELECTRONIC FILE DIGITALLY SIGNED AND SEALED UNDER RULE 61G15-23.004, F.A.C.

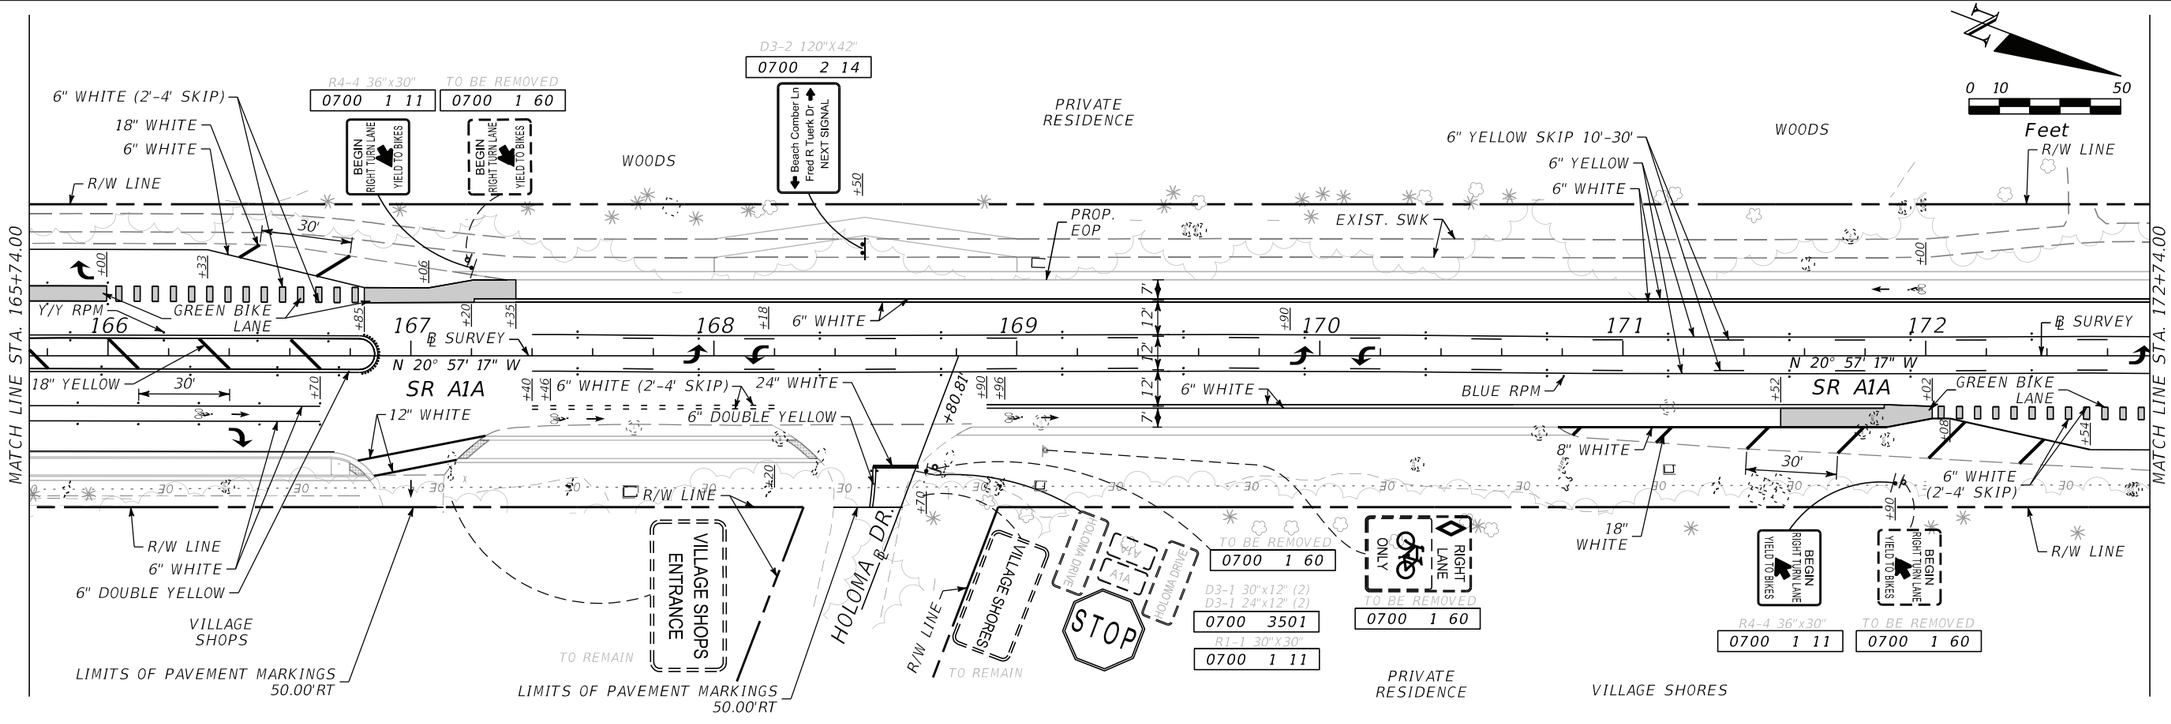

THE OFFICIAL RECORD OF THIS SHEET IS THE ELECTRONIC FILE DIGITALLY SIGNED AND SEALED UNDER RULE 61G15-23.004, F.A.C.

REVISIONS			
DATE	DESCRIPTION	DATE	DESCRIPTION


LINDA M. BELL, P.E.
FL P.E. LICENSE NUMBER 38542
CIVIL WORKS, INC.
8491 N.W. 17 STREET, SUITE 108
DORAL, FLORIDA 33126 305-591-4323
CERTIFICATE OF AUTHORIZATION 07528


STATE OF FLORIDA
DEPARTMENT OF TRANSPORTATION

ROAD NO.	COUNTY	FINANCIAL PROJECT ID
SR A1A	INDIAN RIVER	438042-1-52-01

SIGNING AND PAVEMENT MARKING PLAN

SHEET NO. S-12

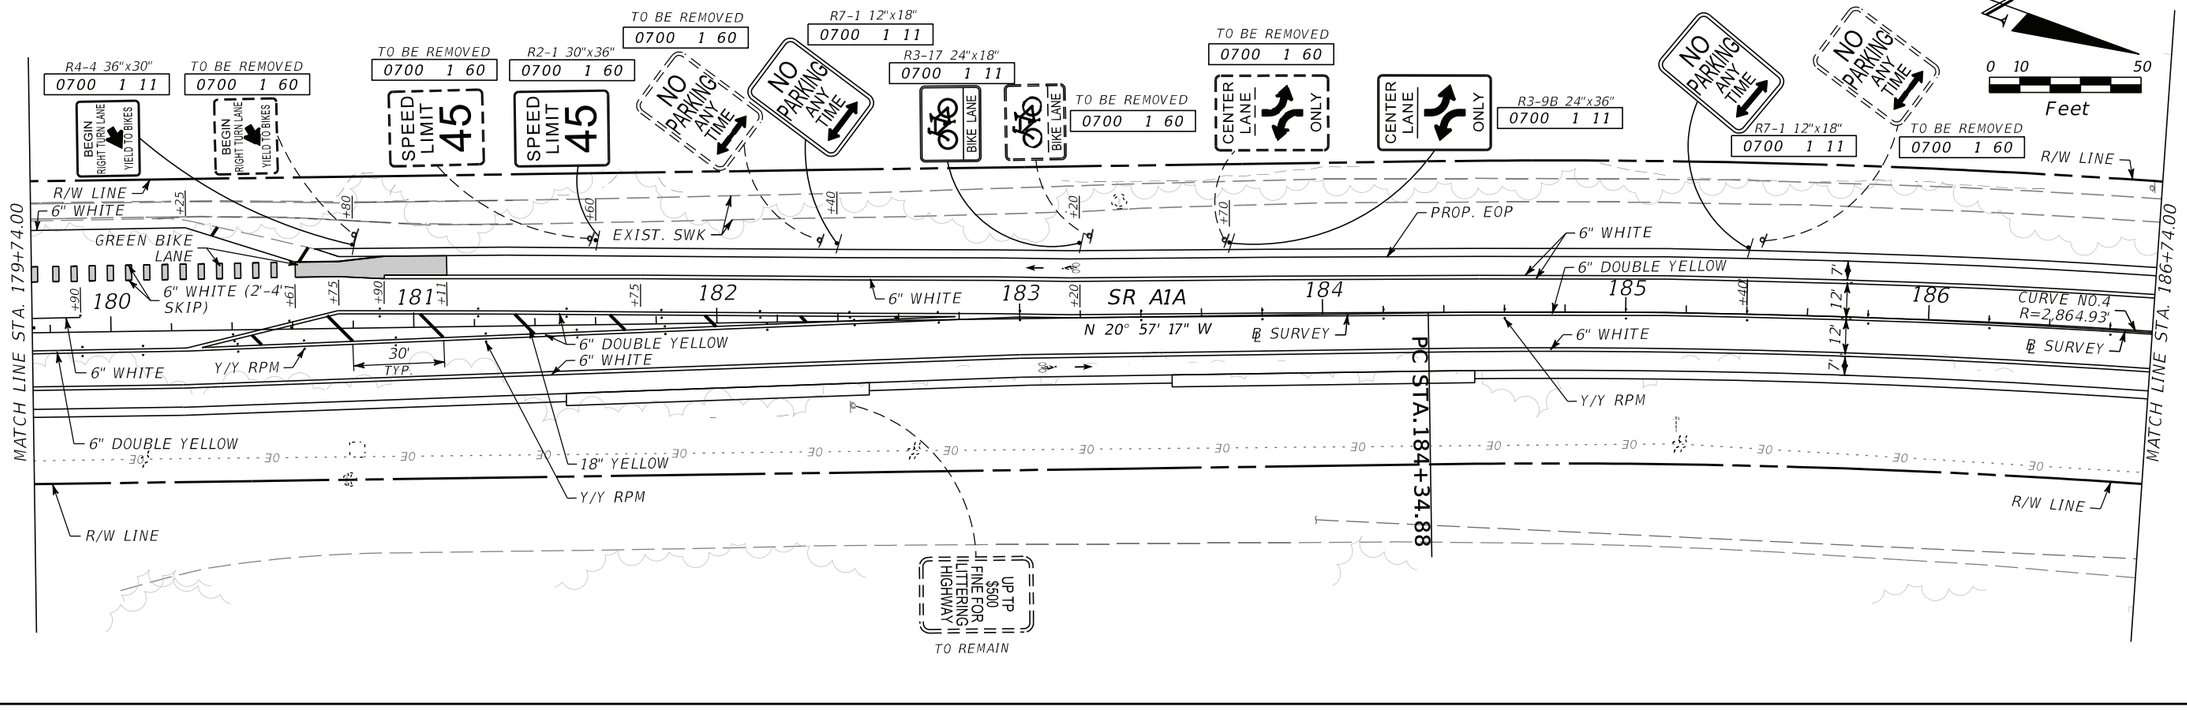

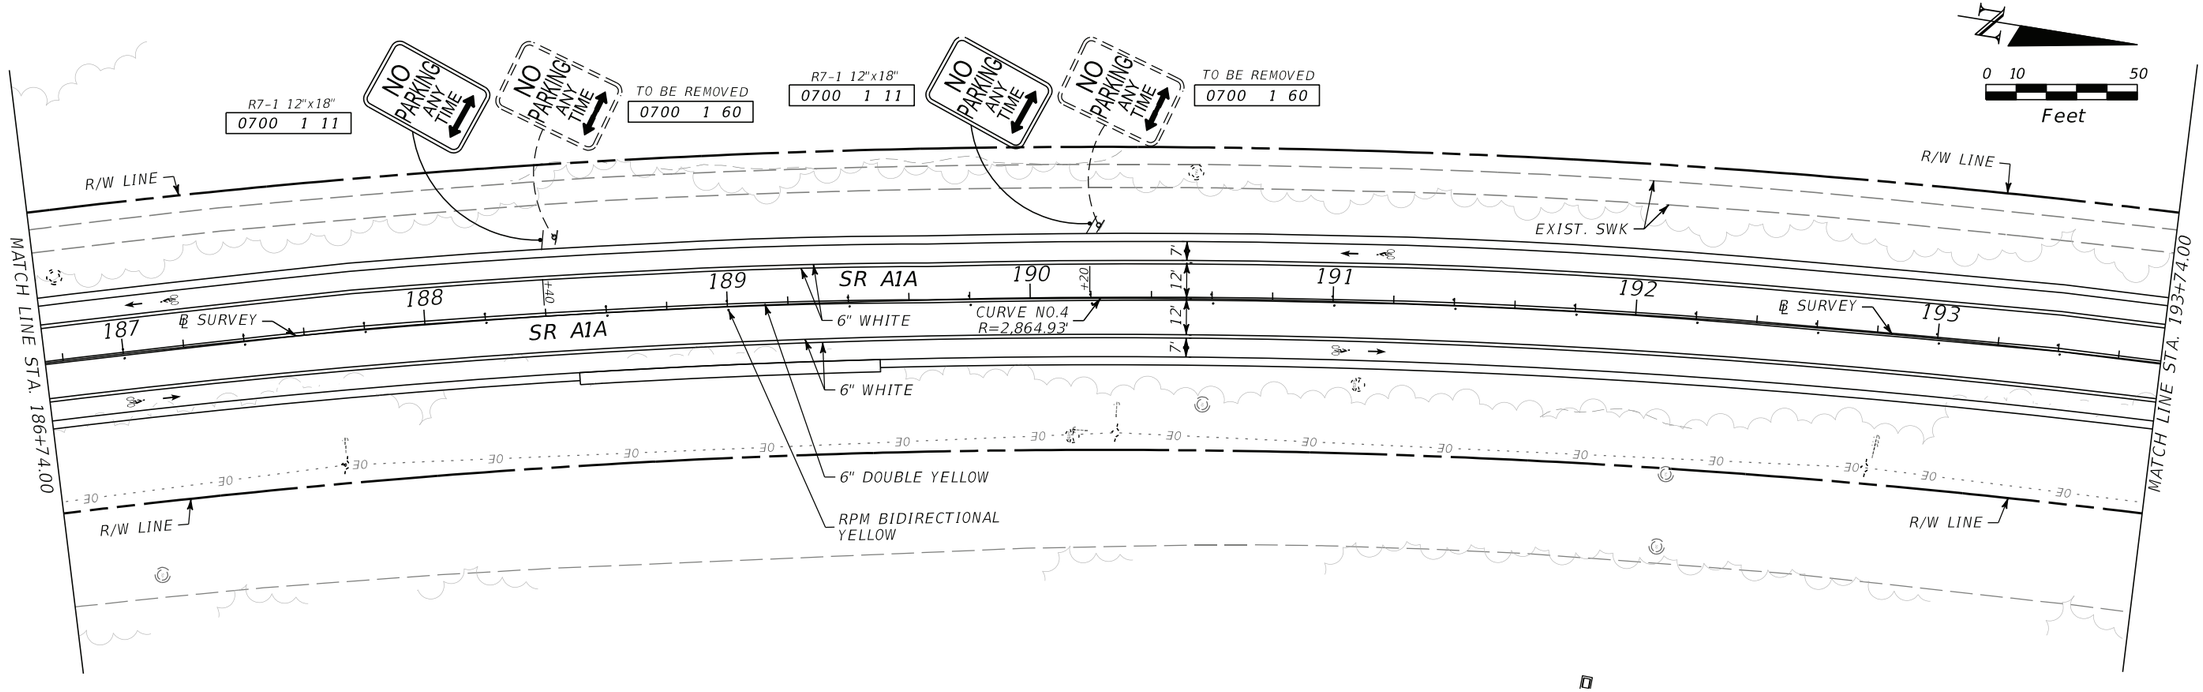

THE OFFICIAL RECORD OF THIS SHEET IS THE ELECTRONIC FILE DIGITALLY SIGNED AND SEALED UNDER RULE 61G15-23.004, F.A.C.

REVISIONS			
DATE	DESCRIPTION	DATE	DESCRIPTION


LINDA M. BELL, P.E.
FL P.E. LICENSE NUMBER 38542
CIVIL WORKS, INC.
8491 N.W. 17 STREET, SUITE 108
DORAL, FLORIDA 33126 305-591-4323
CERTIFICATE OF AUTHORIZATION 07528


STATE OF FLORIDA
DEPARTMENT OF TRANSPORTATION

ROAD NO.	COUNTY	FINANCIAL PROJECT ID
SR A1A	INDIAN RIVER	438042-1-52-01

SIGNING AND PAVEMENT MARKING PLAN

SHEET NO. S-13

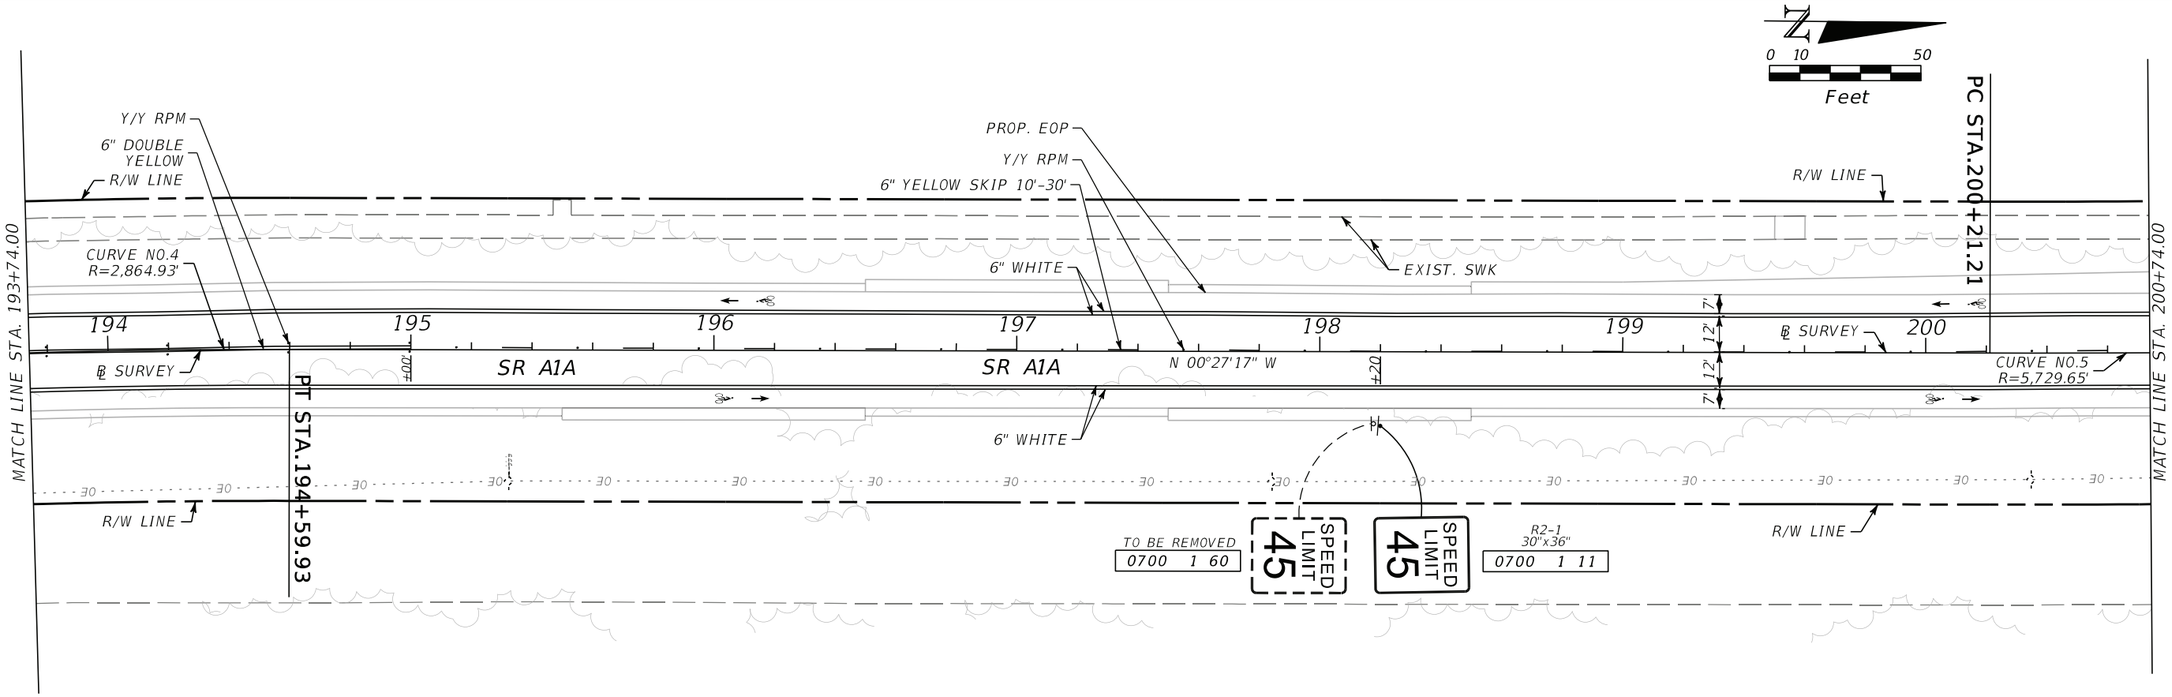

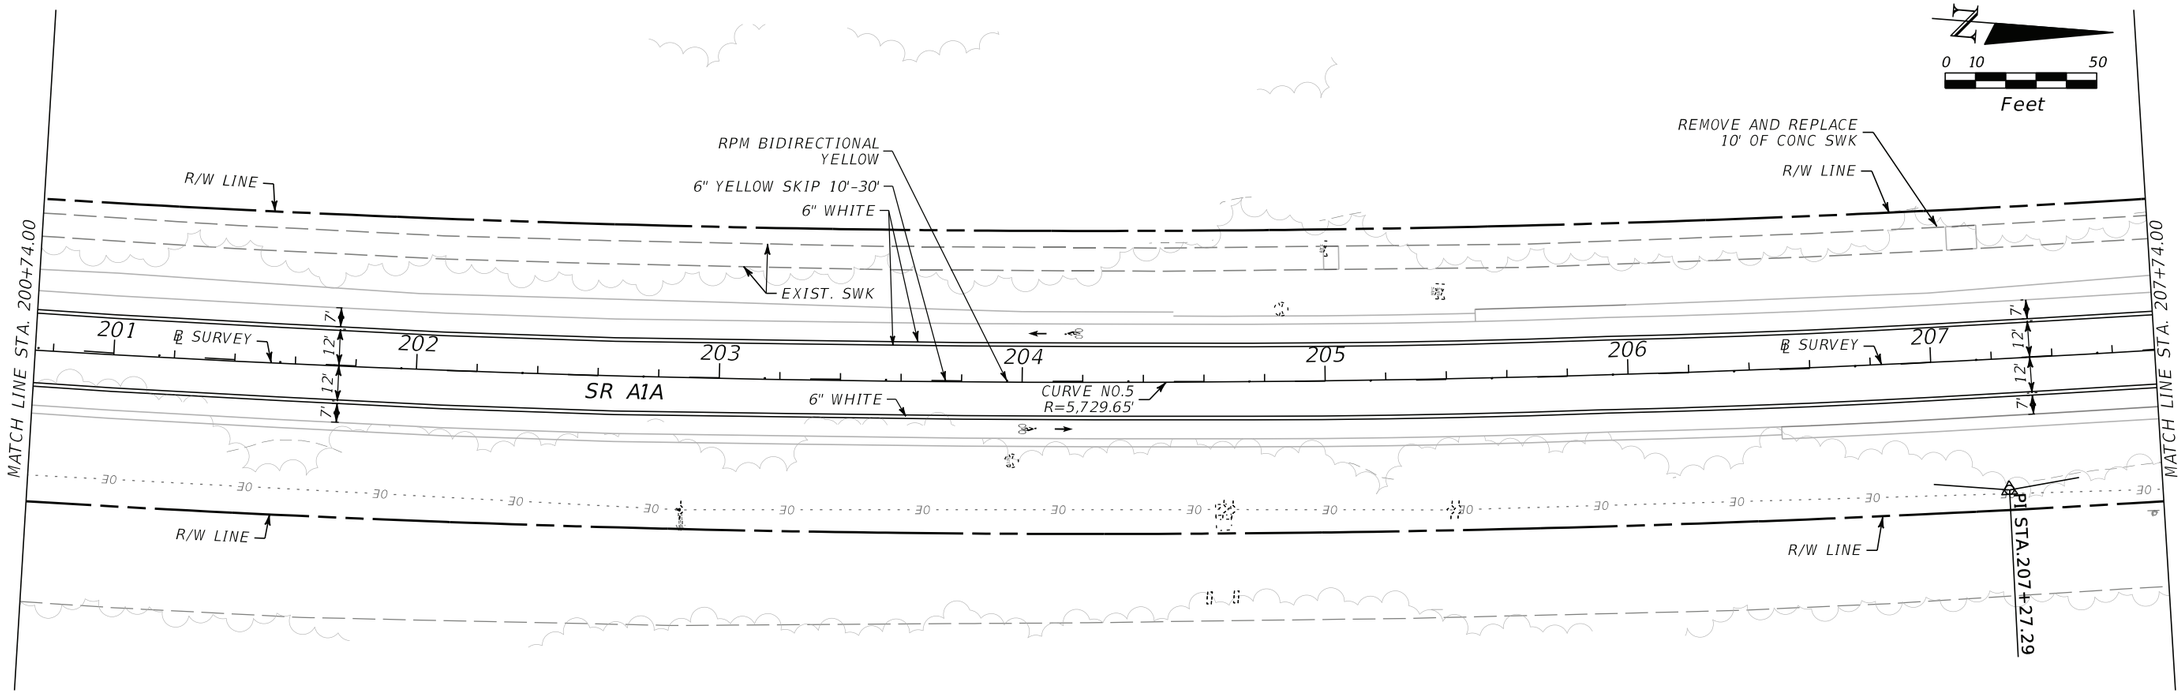

REVISIONS			
DATE	DESCRIPTION	DATE	DESCRIPTION

LINDA M. BELL, P.E.
FL P.E. LICENSE NUMBER 38542
CIVIL WORKS, INC.
8491 N.W. 17 STREET, SUITE 108
DORAL, FLORIDA 33126 305-591-4323
CERTIFICATE OF AUTHORIZATION 07528


STATE OF FLORIDA
DEPARTMENT OF TRANSPORTATION


ROAD NO.	COUNTY	FINANCIAL PROJECT ID
SR A1A	INDIAN RIVER	438042-1-52-01

SIGNING AND PAVEMENT MARKING PLAN

SHEET NO. S-14

THE OFFICIAL RECORD OF THIS SHEET IS THE ELECTRONIC FILE DIGITALLY SIGNED AND SEALED UNDER RULE 61G15-23.004, F.A.C.

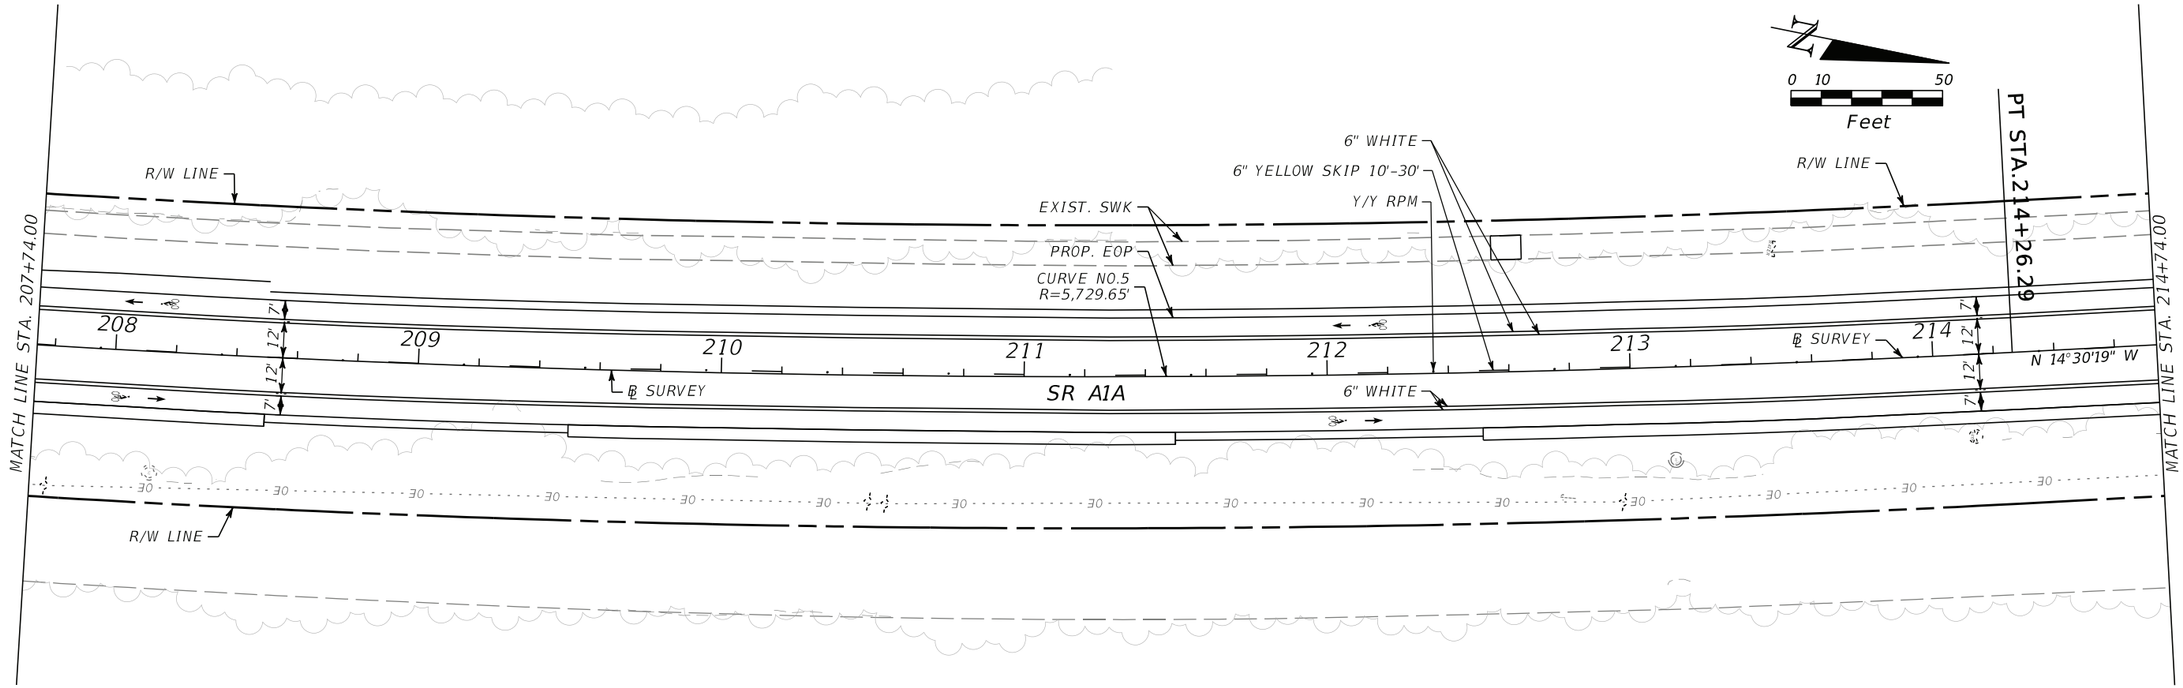

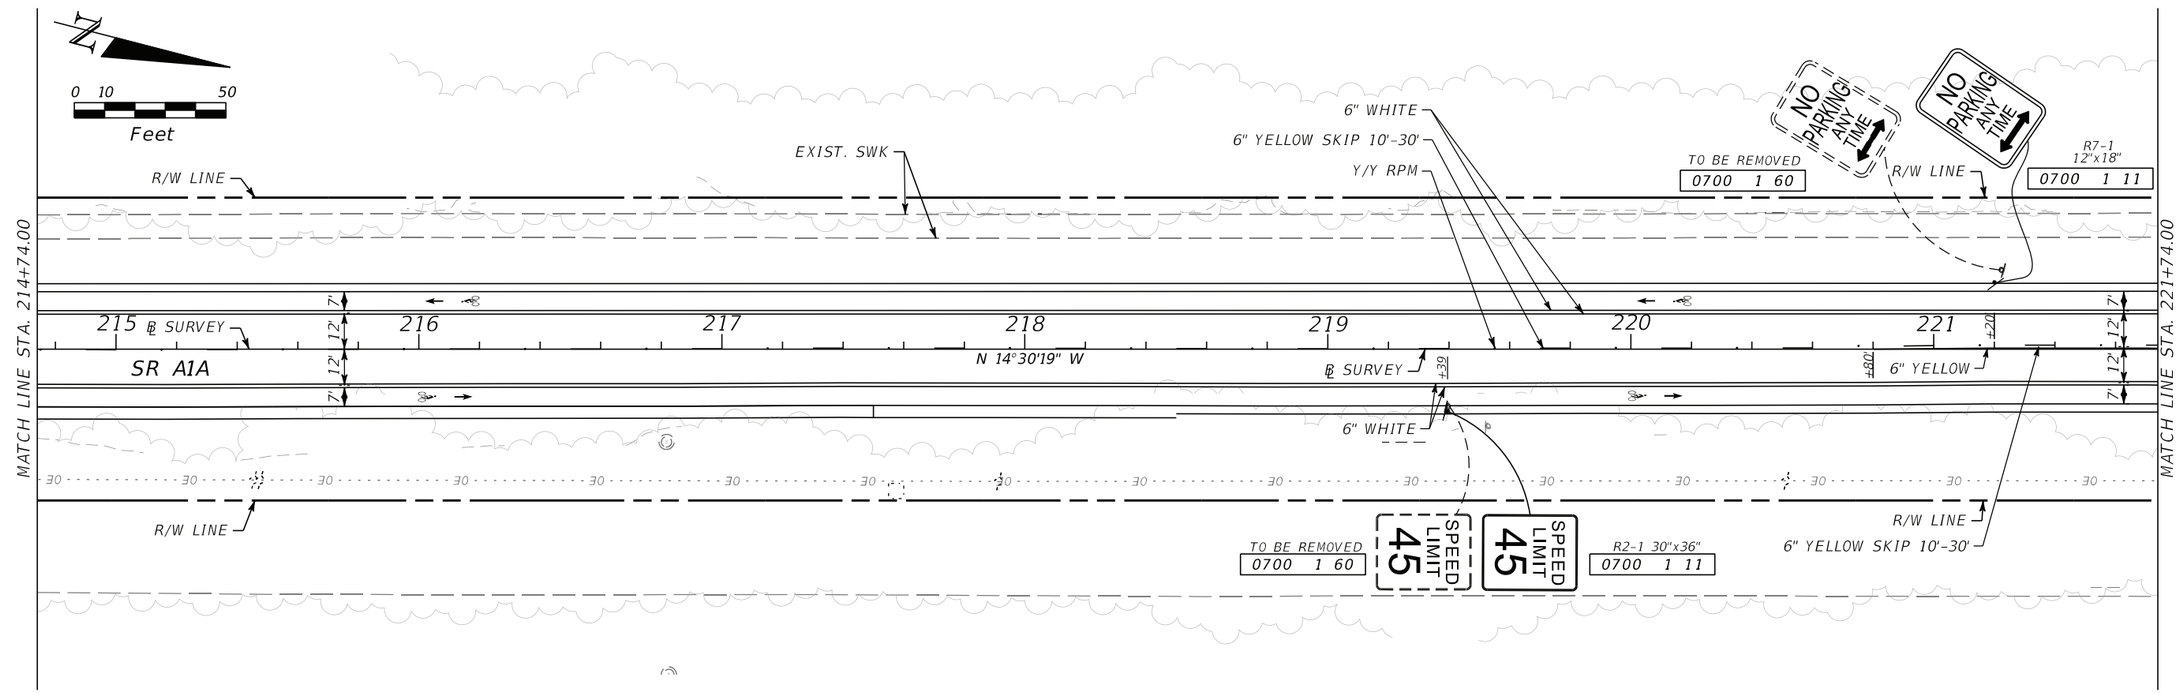

THE OFFICIAL RECORD OF THIS SHEET IS THE ELECTRONIC FILE DIGITALLY SIGNED AND SEALED UNDER RULE 61G15-23.004, F.A.C.

REVISIONS			
DATE	DESCRIPTION	DATE	DESCRIPTION


LINDA M. BELL, P.E.
FL P.E. LICENSE NUMBER 38542
CIVIL WORKS, INC.
8491 N.W. 17 STREET, SUITE 108
DORAL, FLORIDA 33126 305-591-4323
CERTIFICATE OF AUTHORIZATION 07528


STATE OF FLORIDA
DEPARTMENT OF TRANSPORTATION

ROAD NO.	COUNTY	FINANCIAL PROJECT ID
SR A1A	INDIAN RIVER	438042-1-52-01

SIGNING AND PAVEMENT MARKING PLAN

SHEET NO. S-15

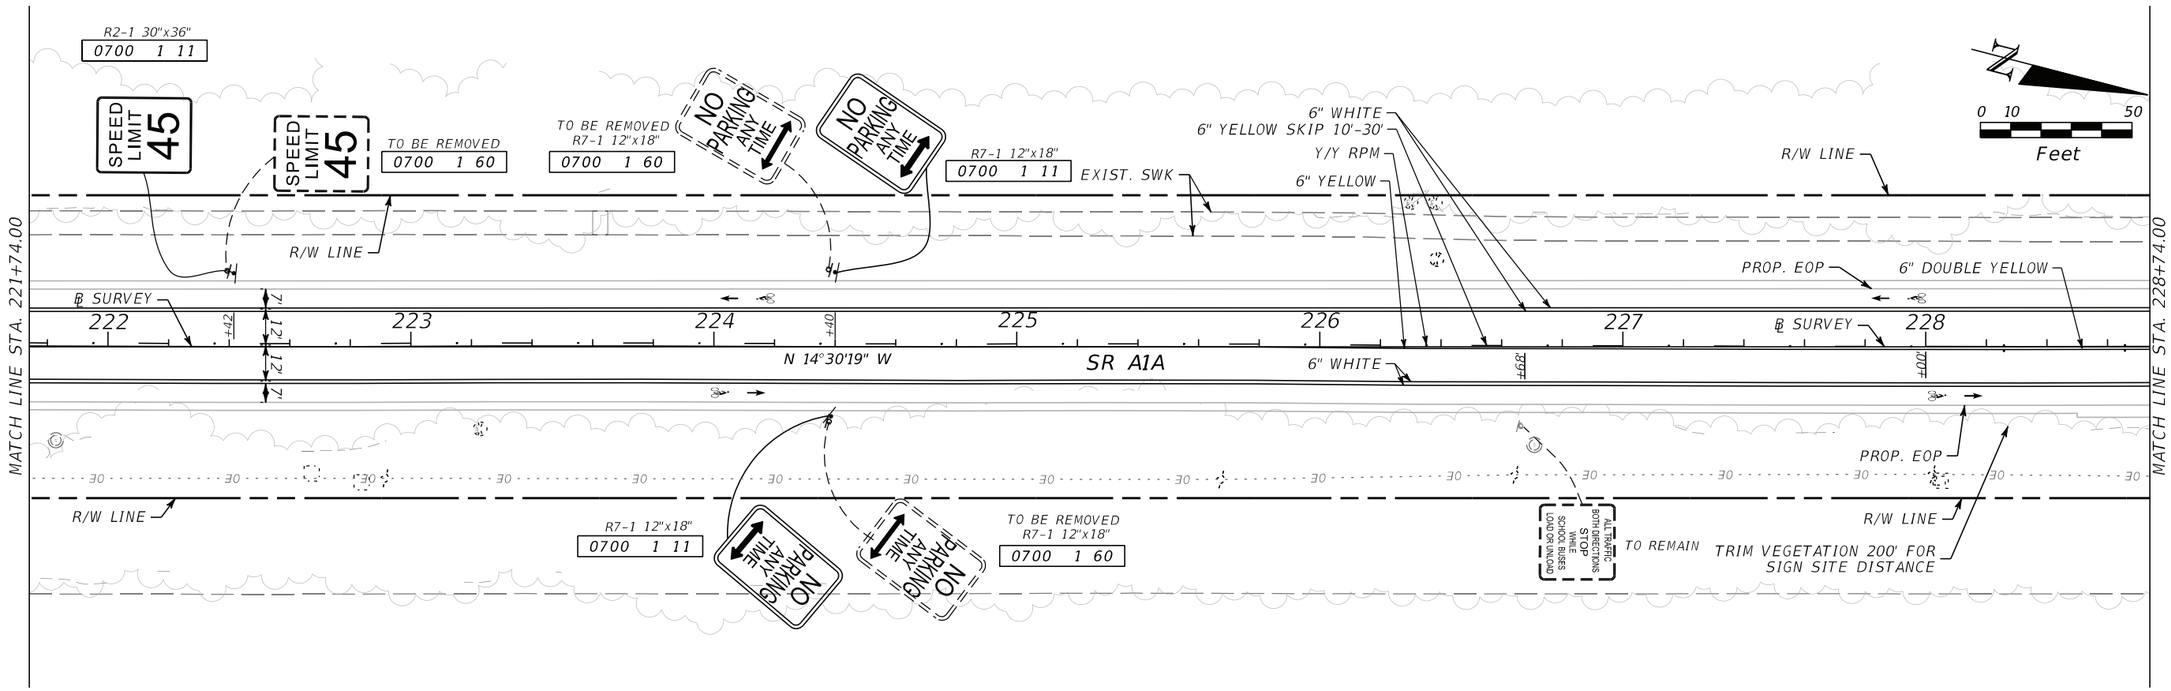

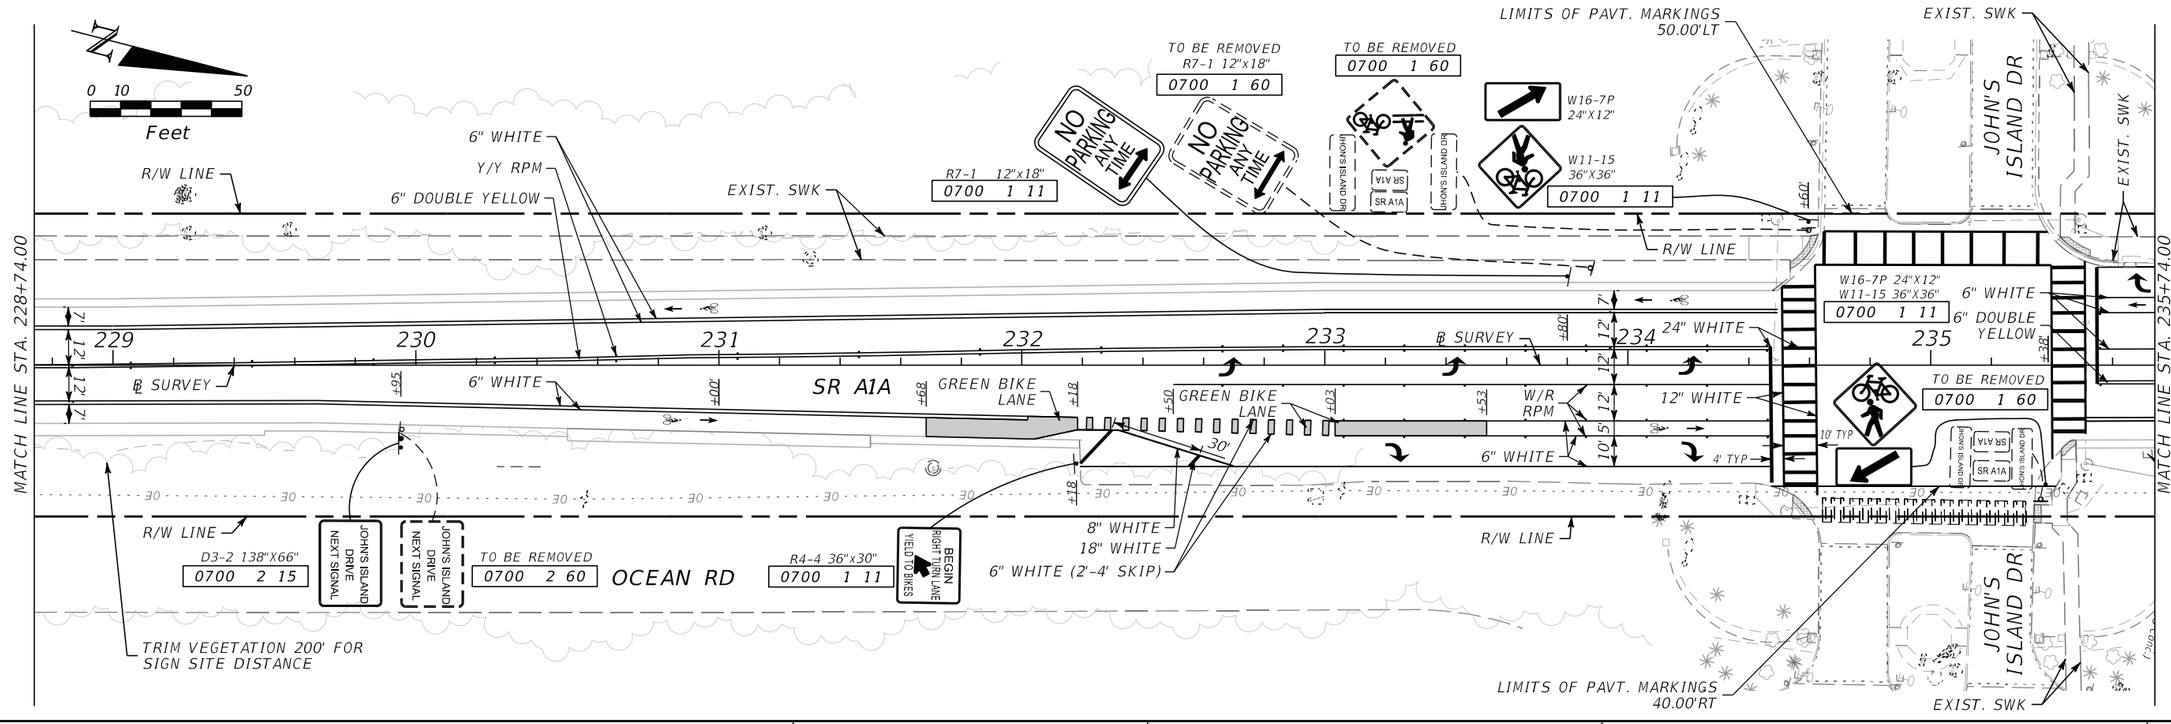

REVISIONS			
DATE	DESCRIPTION	DATE	DESCRIPTION

LINDA M. BELL, P.E.
FL P.E. LICENSE NUMBER 38542
CIVIL WORKS, INC.
8491 N.W. 17 STREET, SUITE 108
DORAL, FLORIDA 33126 305-591-4323
CERTIFICATE OF AUTHORIZATION 07528

STATE OF FLORIDA
DEPARTMENT OF TRANSPORTATION


ROAD NO.	COUNTY	FINANCIAL PROJECT ID
SR A1A	INDIAN RIVER	438042-1-52-01


SIGNING AND PAVEMENT MARKING PLAN

SHEET NO.
S-16

Computer-51 11/20/2019 2:58:03 PM \\COMPUTER-15\Projects\Server17\Projects\17103 - FDOT Vero Beach\43804215201\signing\PLANSP11.dgn

THE OFFICIAL RECORD OF THIS SHEET IS THE ELECTRONIC FILE DIGITALLY SIGNED AND SEALED UNDER RULE 61G15-23.004, F.A.C.

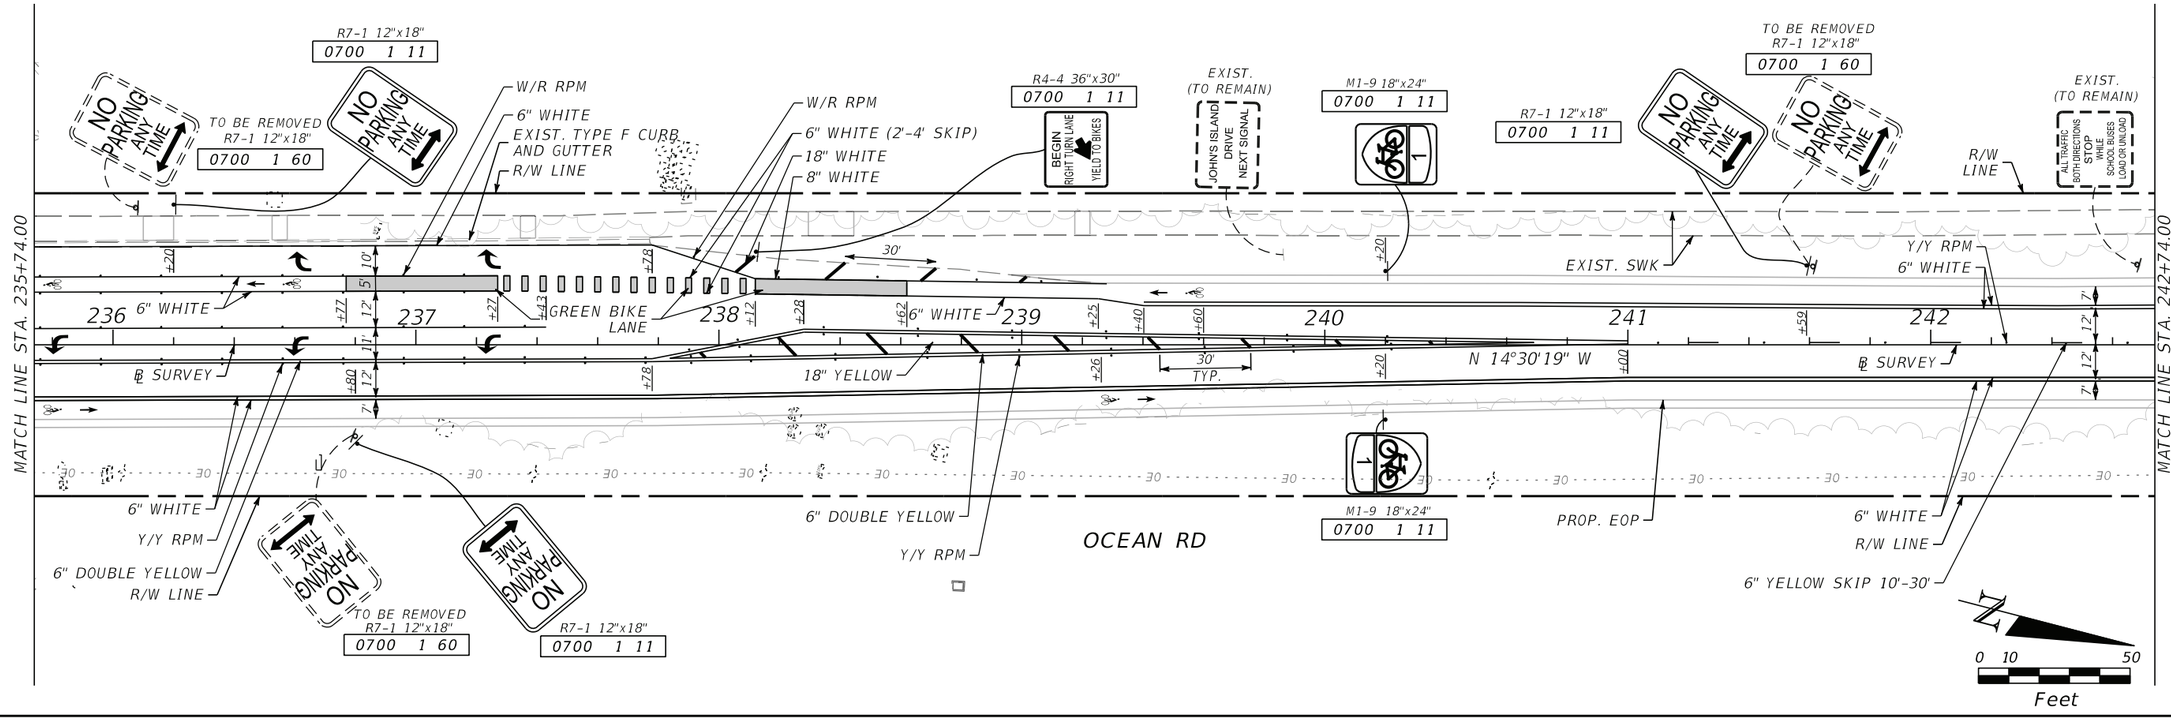

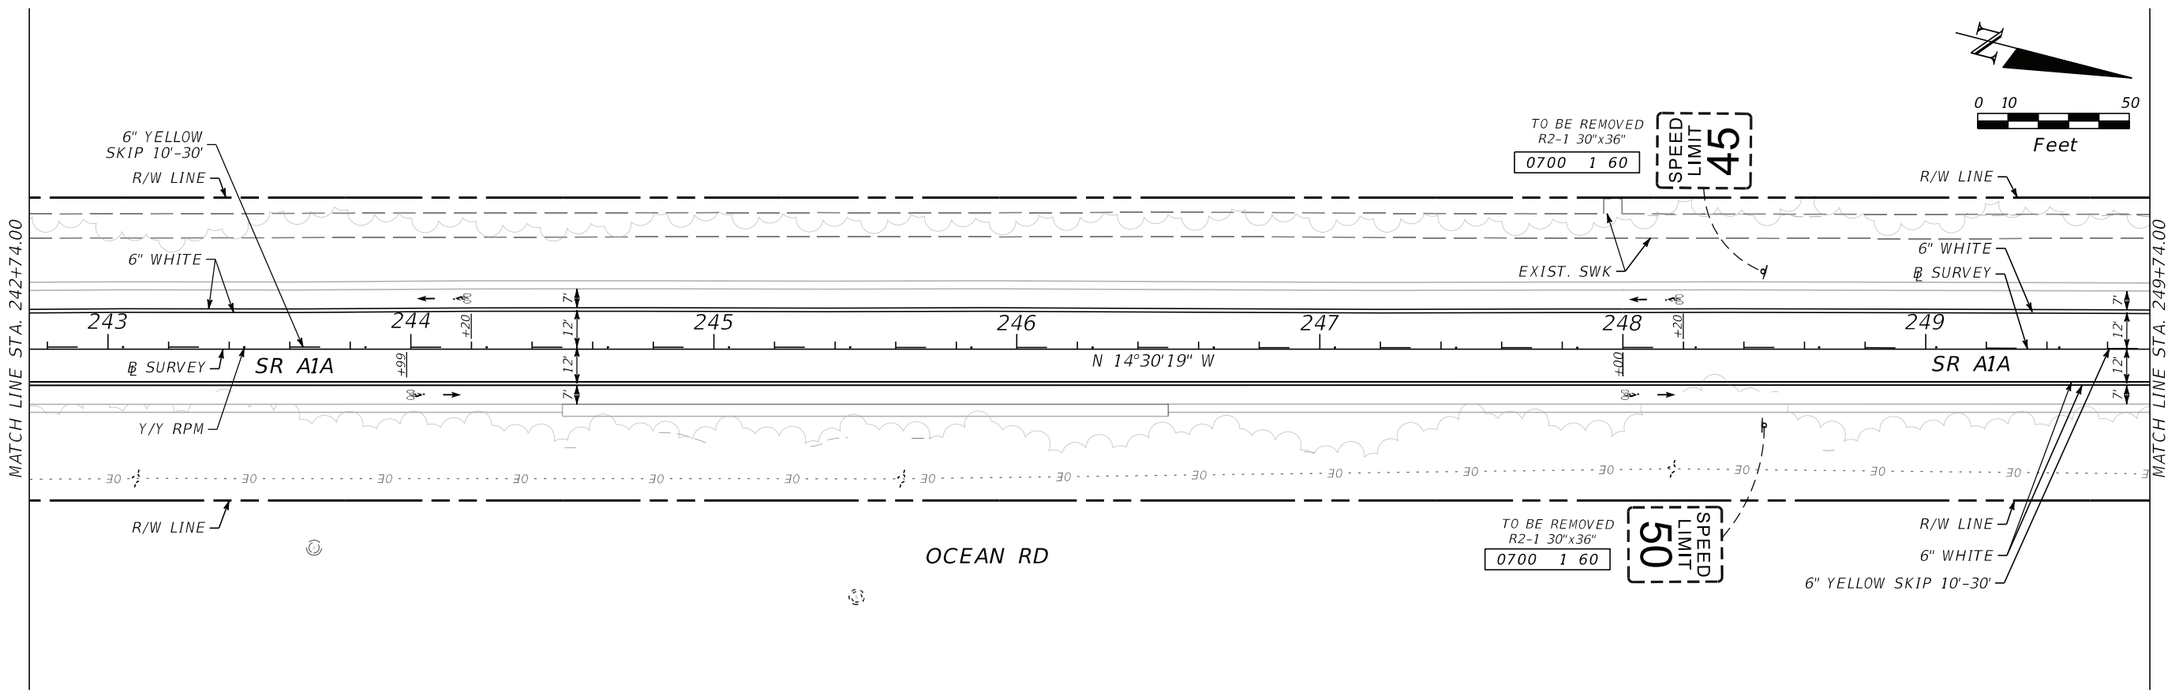

REVISIONS			
DATE	DESCRIPTION	DATE	DESCRIPTION

LINDA M. BELL, P.E.
FL P.E. LICENSE NUMBER 38542
CIVIL WORKS, INC.
8491 N.W. 17 STREET, SUITE 108
DORAL, FLORIDA 33126 305-591-4323
CERTIFICATE OF AUTHORIZATION 07528


STATE OF FLORIDA
DEPARTMENT OF TRANSPORTATION


ROAD NO.	COUNTY	FINANCIAL PROJECT ID
SR A1A	INDIAN RIVER	438042-1-52-01

SIGNING AND PAVEMENT MARKING PLAN

SHEET NO. S-17

THE OFFICIAL RECORD OF THIS SHEET IS THE ELECTRONIC FILE DIGITALLY SIGNED AND SEALED UNDER RULE 61G15-23.004, F.A.C.

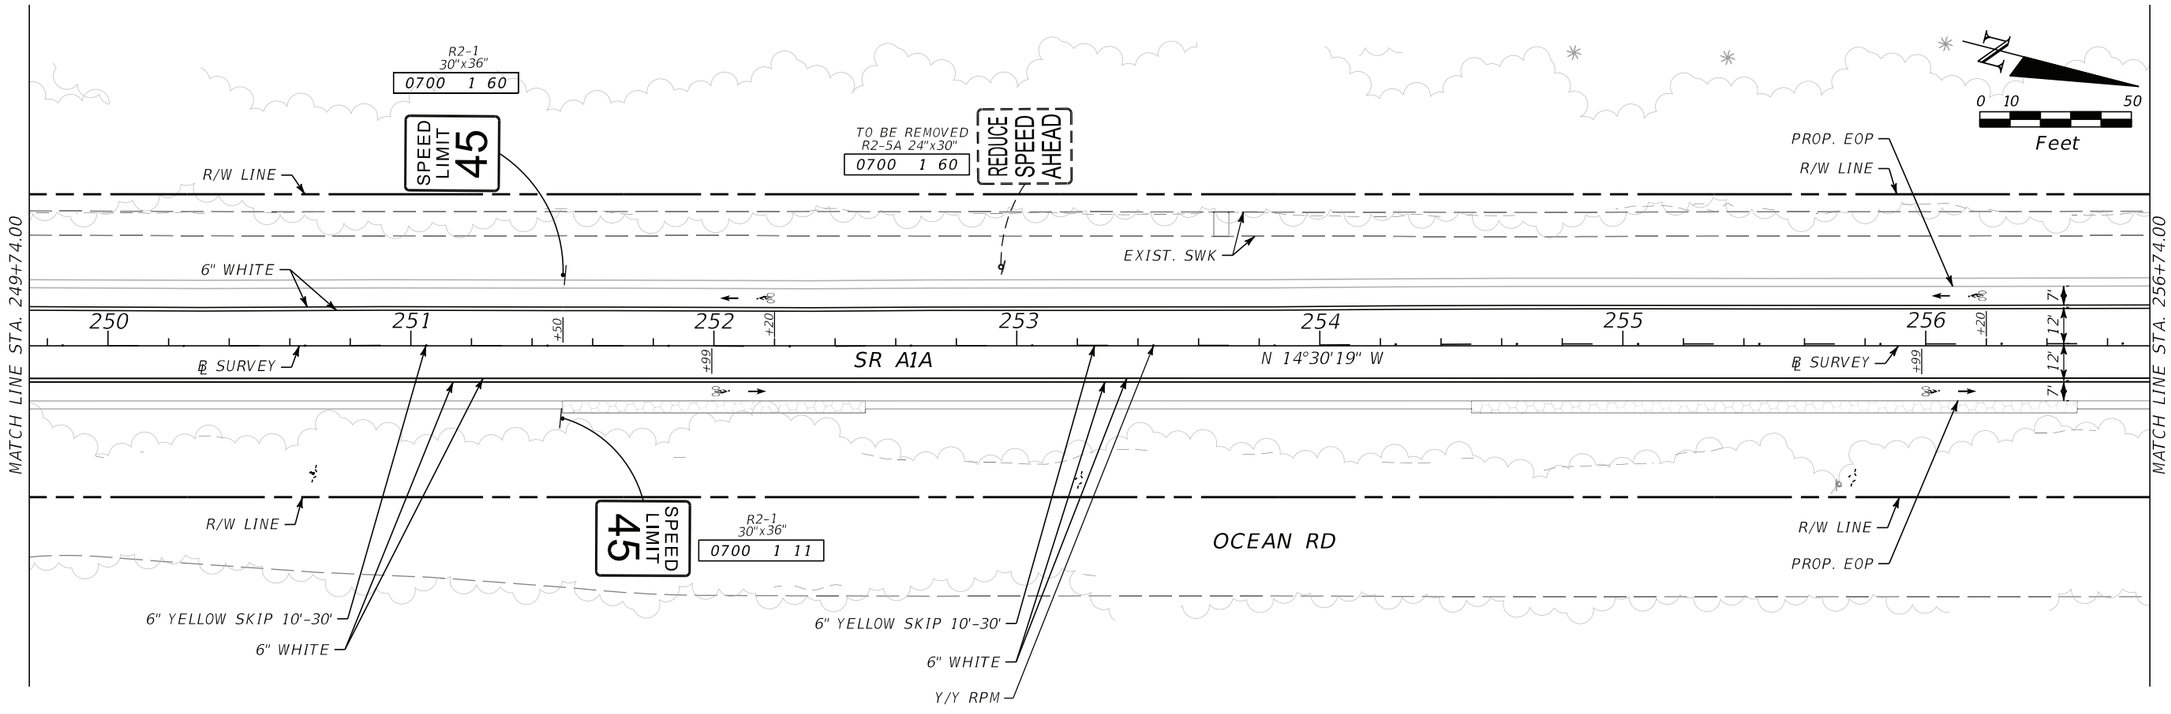

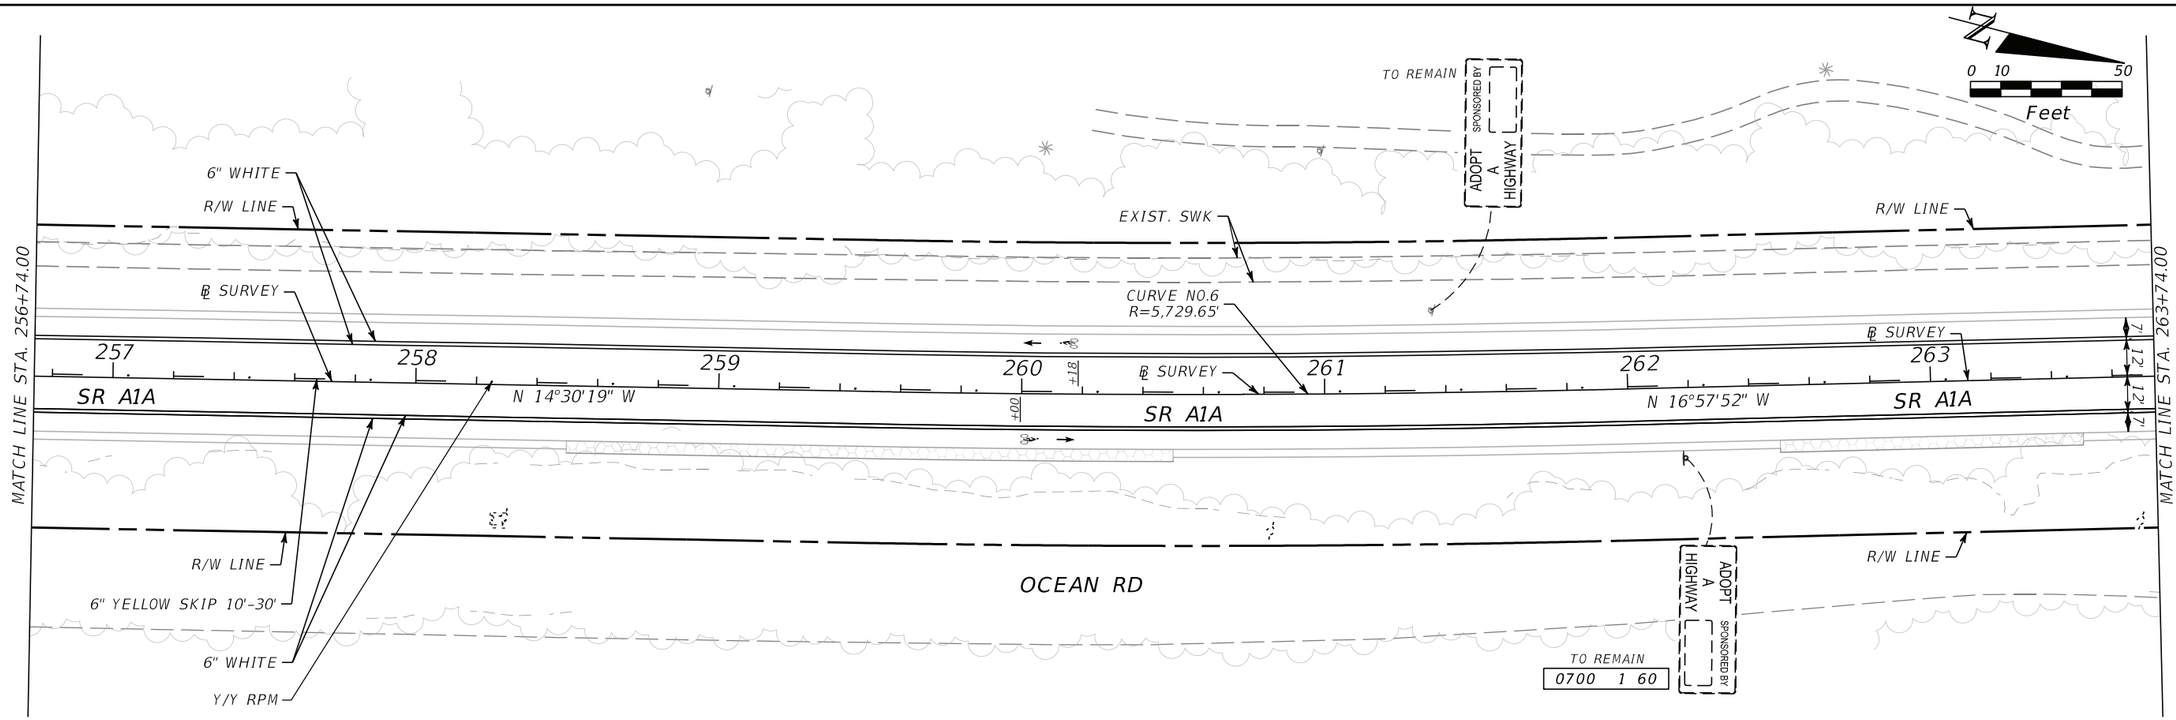

REVISIONS			
DATE	DESCRIPTION	DATE	DESCRIPTION

LINDA M. BELL, P.E.
FL P.E. LICENSE NUMBER 38542
CIVIL WORKS, INC.
8491 N.W. 17 STREET, SUITE 108
DORAL, FLORIDA 33126 305-591-4323
CERTIFICATE OF AUTHORIZATION 07528


STATE OF FLORIDA
DEPARTMENT OF TRANSPORTATION


ROAD NO.	COUNTY	FINANCIAL PROJECT ID
SR A1A	INDIAN RIVER	438042-1-52-01

SIGNING AND PAVEMENT MARKING PLAN

SHEET NO. S-18

THE OFFICIAL RECORD OF THIS SHEET IS THE ELECTRONIC FILE DIGITALLY SIGNED AND SEALED UNDER RULE 61G15-23.004, F.A.C.

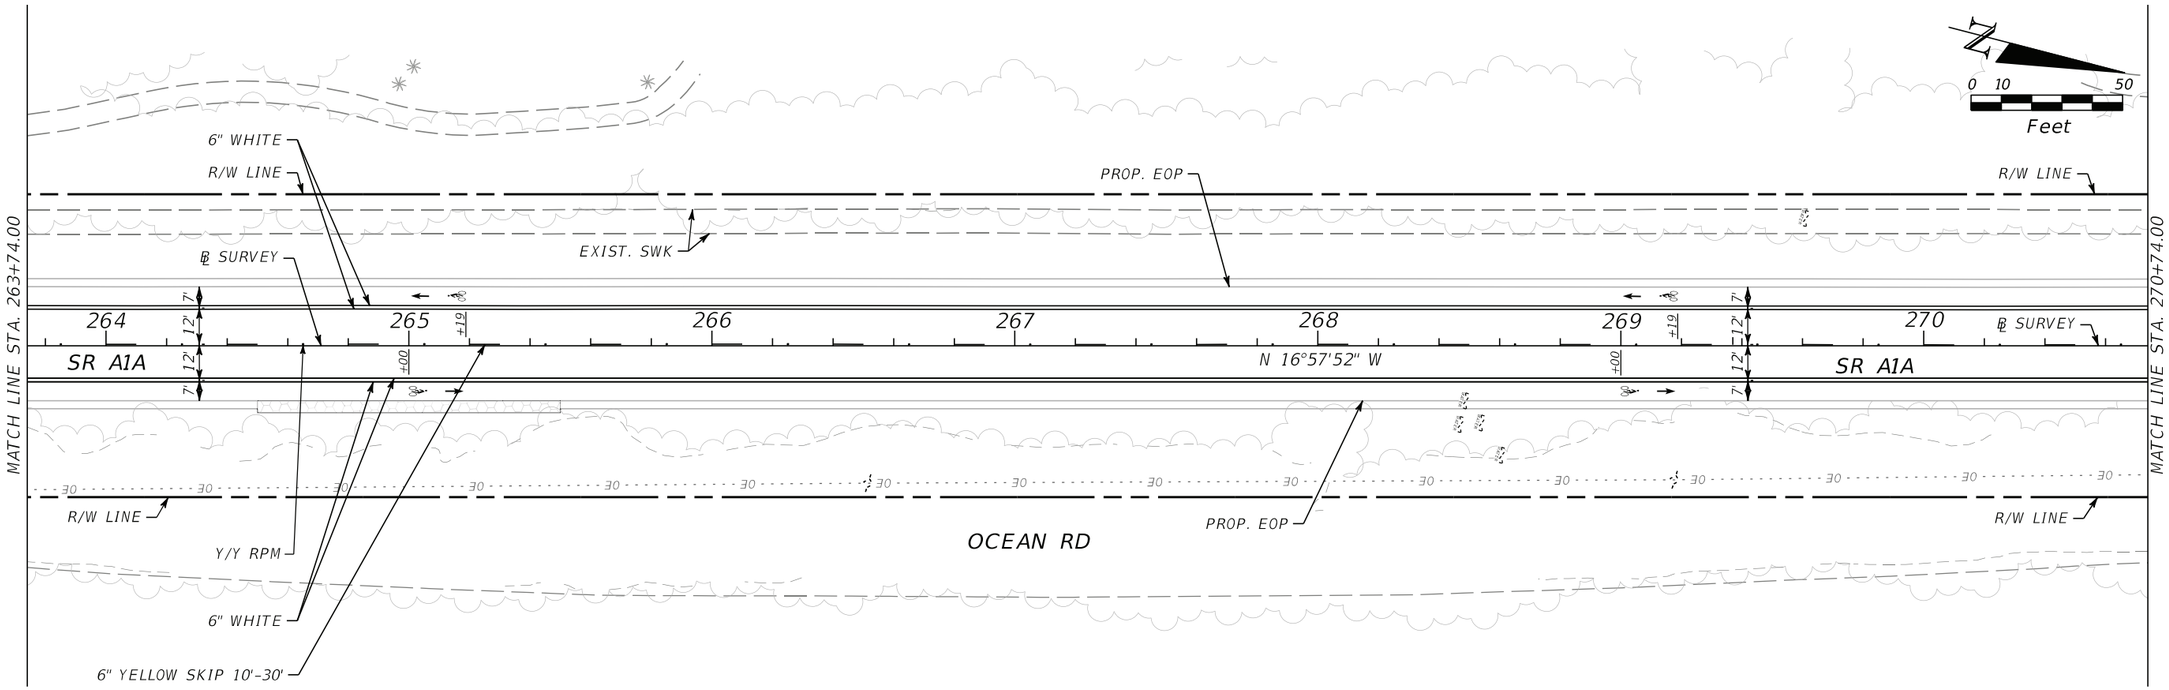

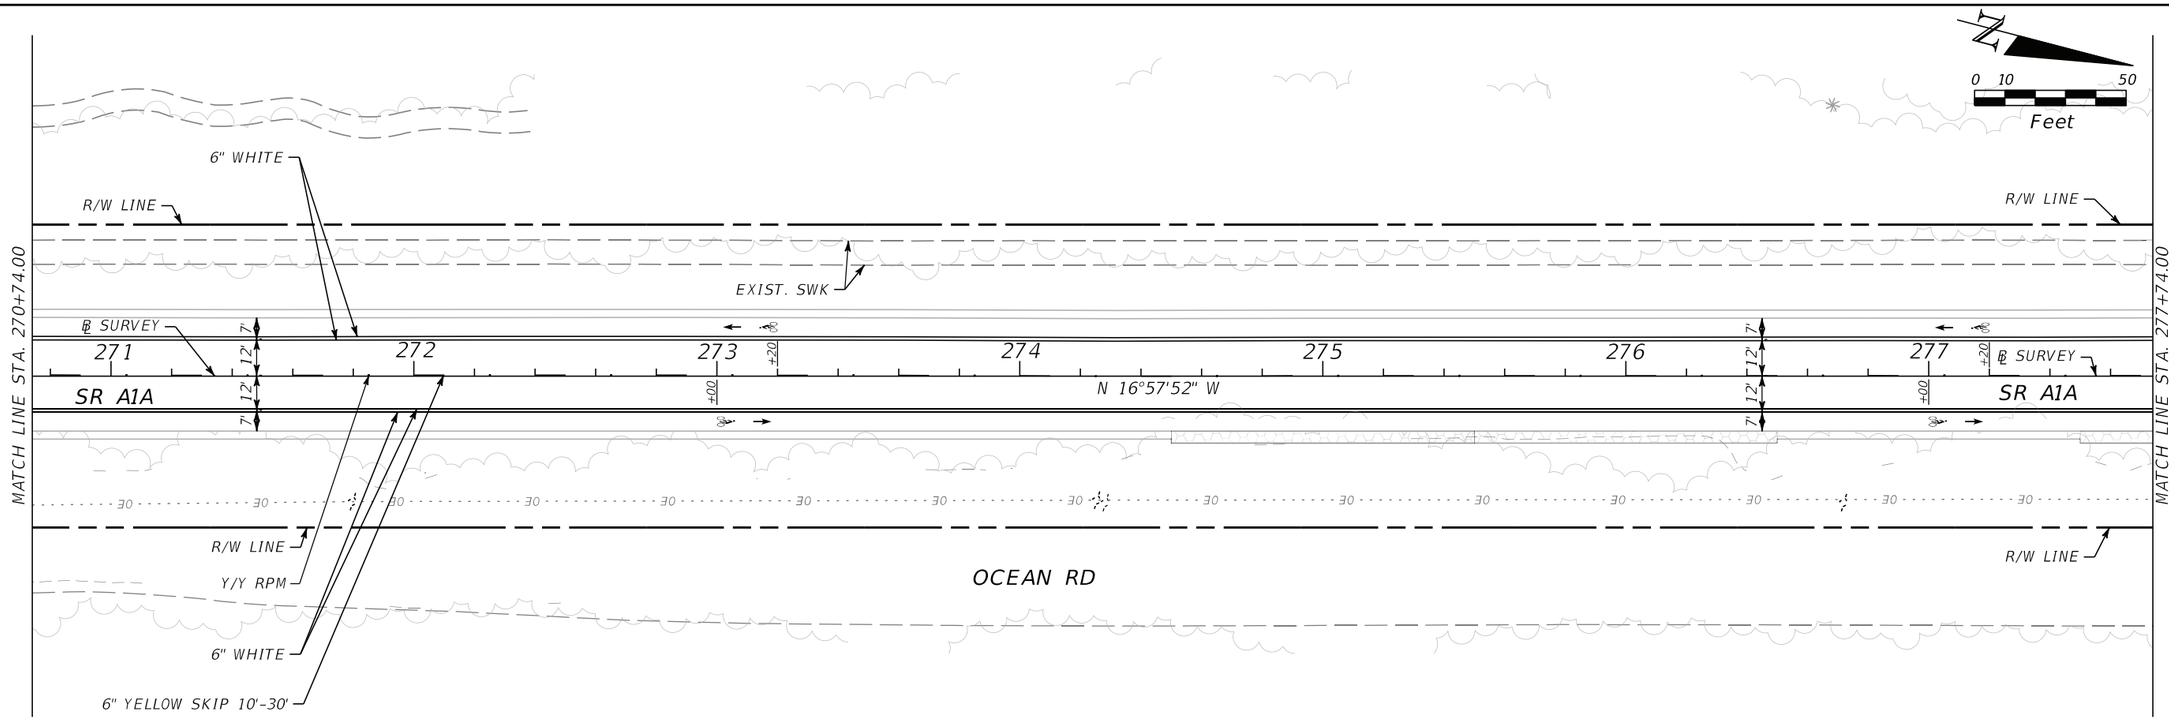

REVISIONS			
DATE	DESCRIPTION	DATE	DESCRIPTION

LINDA M. BELL, P.E.
FL P.E. LICENSE NUMBER 38542
CIVIL WORKS, INC.
8491 N.W. 17 STREET, SUITE 108
DORAL, FLORIDA 33126 305-591-4323
CERTIFICATE OF AUTHORIZATION 07528


STATE OF FLORIDA
DEPARTMENT OF TRANSPORTATION


ROAD NO.	COUNTY	FINANCIAL PROJECT ID
SR A1A	INDIAN RIVER	438042-1-52-01

SIGNING AND PAVEMENT MARKING PLAN

SHEET NO. S-19

THE OFFICIAL RECORD OF THIS SHEET IS THE ELECTRONIC FILE DIGITALLY SIGNED AND SEALED UNDER RULE 61G15-23.004, F.A.C.

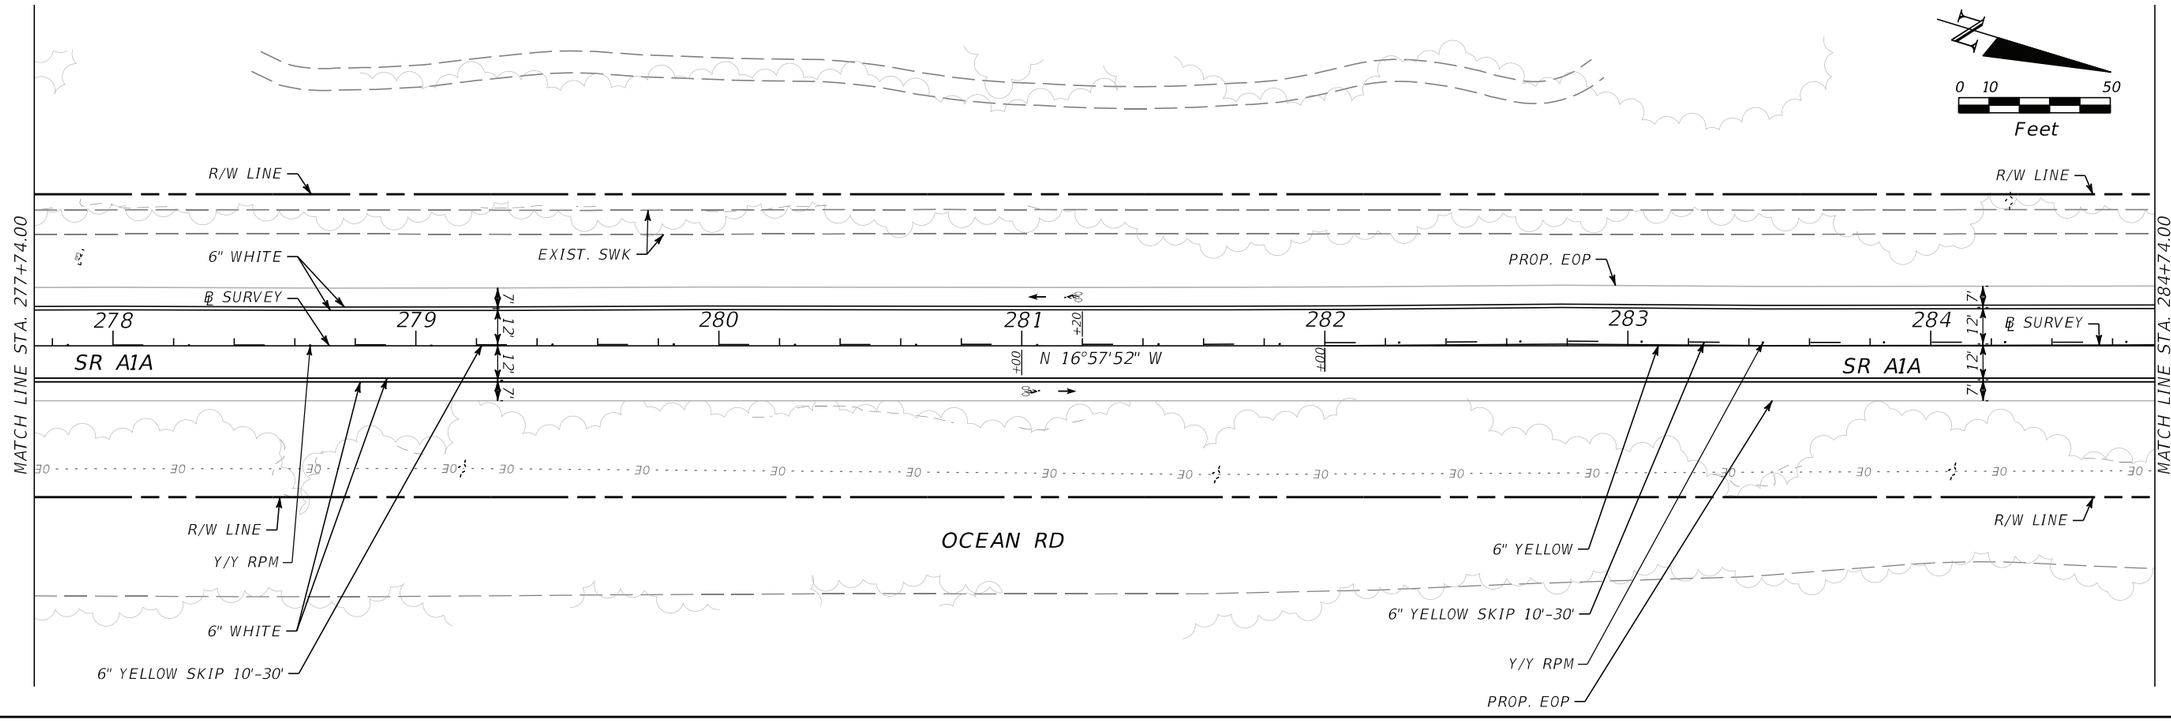

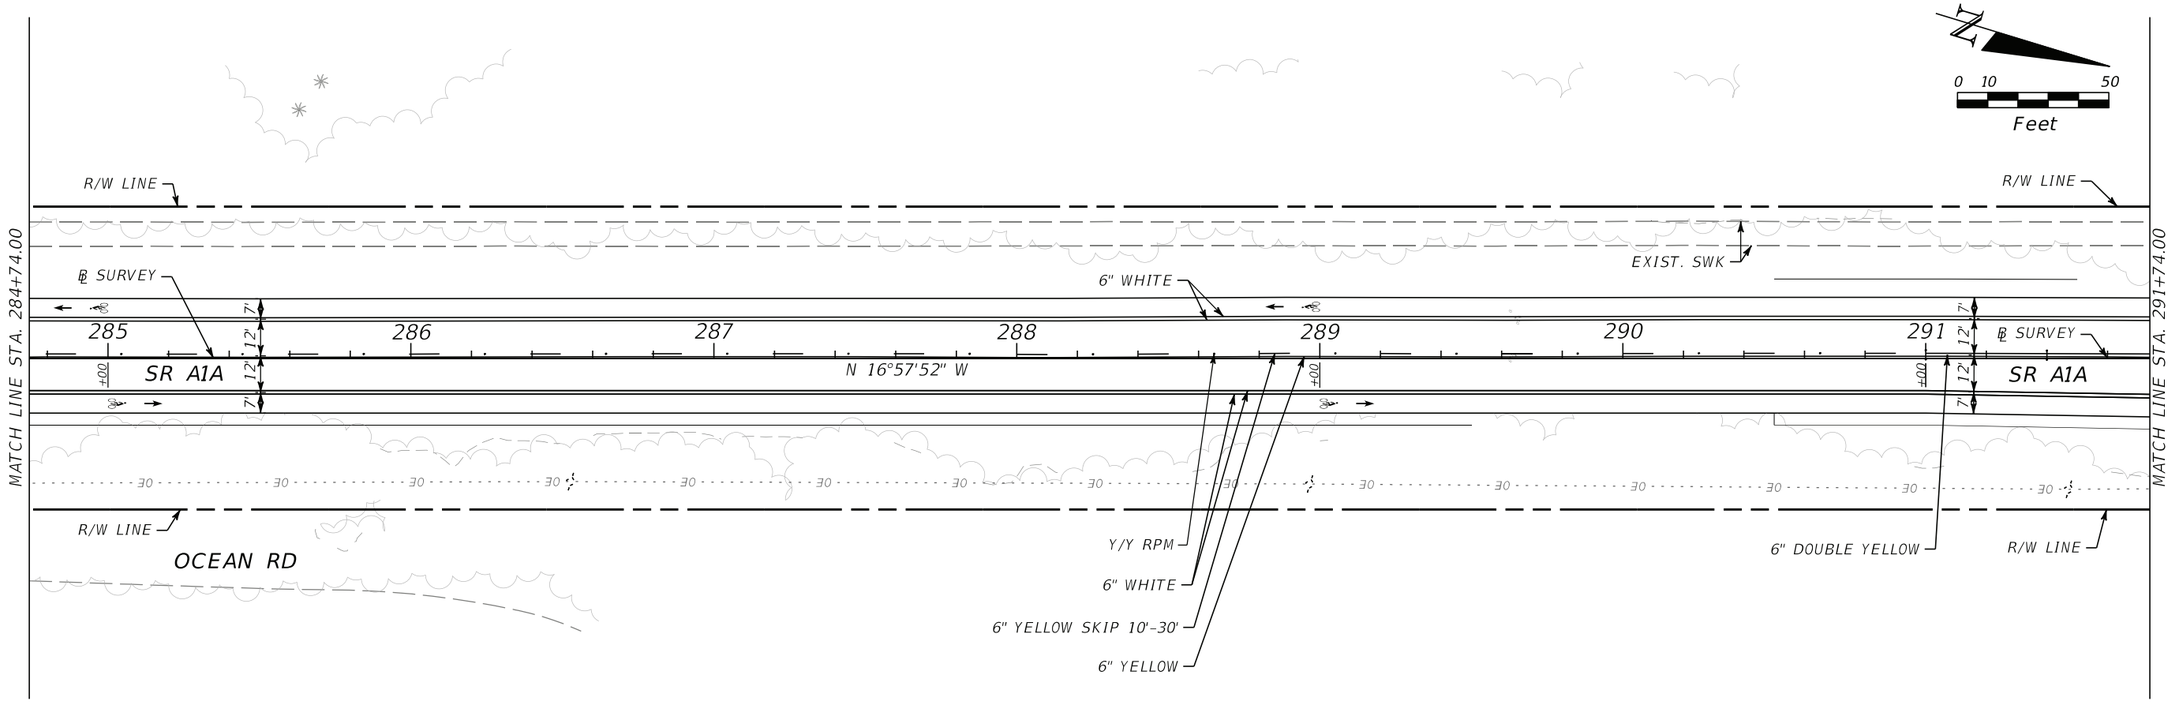

REVISIONS			
DATE	DESCRIPTION	DATE	DESCRIPTION

LINDA M. BELL, P.E.
FL P.E. LICENSE NUMBER 38542
CIVIL WORKS, INC.
8491 N.W. 17 STREET, SUITE 108
DORAL, FLORIDA 33126 305-591-4323
CERTIFICATE OF AUTHORIZATION 07528

STATE OF FLORIDA
DEPARTMENT OF TRANSPORTATION


ROAD NO.	COUNTY	FINANCIAL PROJECT ID
SR A1A	INDIAN RIVER	438042-1-52-01


SIGNING AND PAVEMENT MARKING PLAN

SHEET NO. S-20

Computer-51 11/14/2019 3:03:40 PM \\COMPUTER-15\Projects\Server17\Projects\17103 - FDOT Vero Beach\43804215201\signing\PLANSP15.dgn

THE OFFICIAL RECORD OF THIS SHEET IS THE ELECTRONIC FILE DIGITALLY SIGNED AND SEALED UNDER RULE 61G15-23.004, F.A.C.

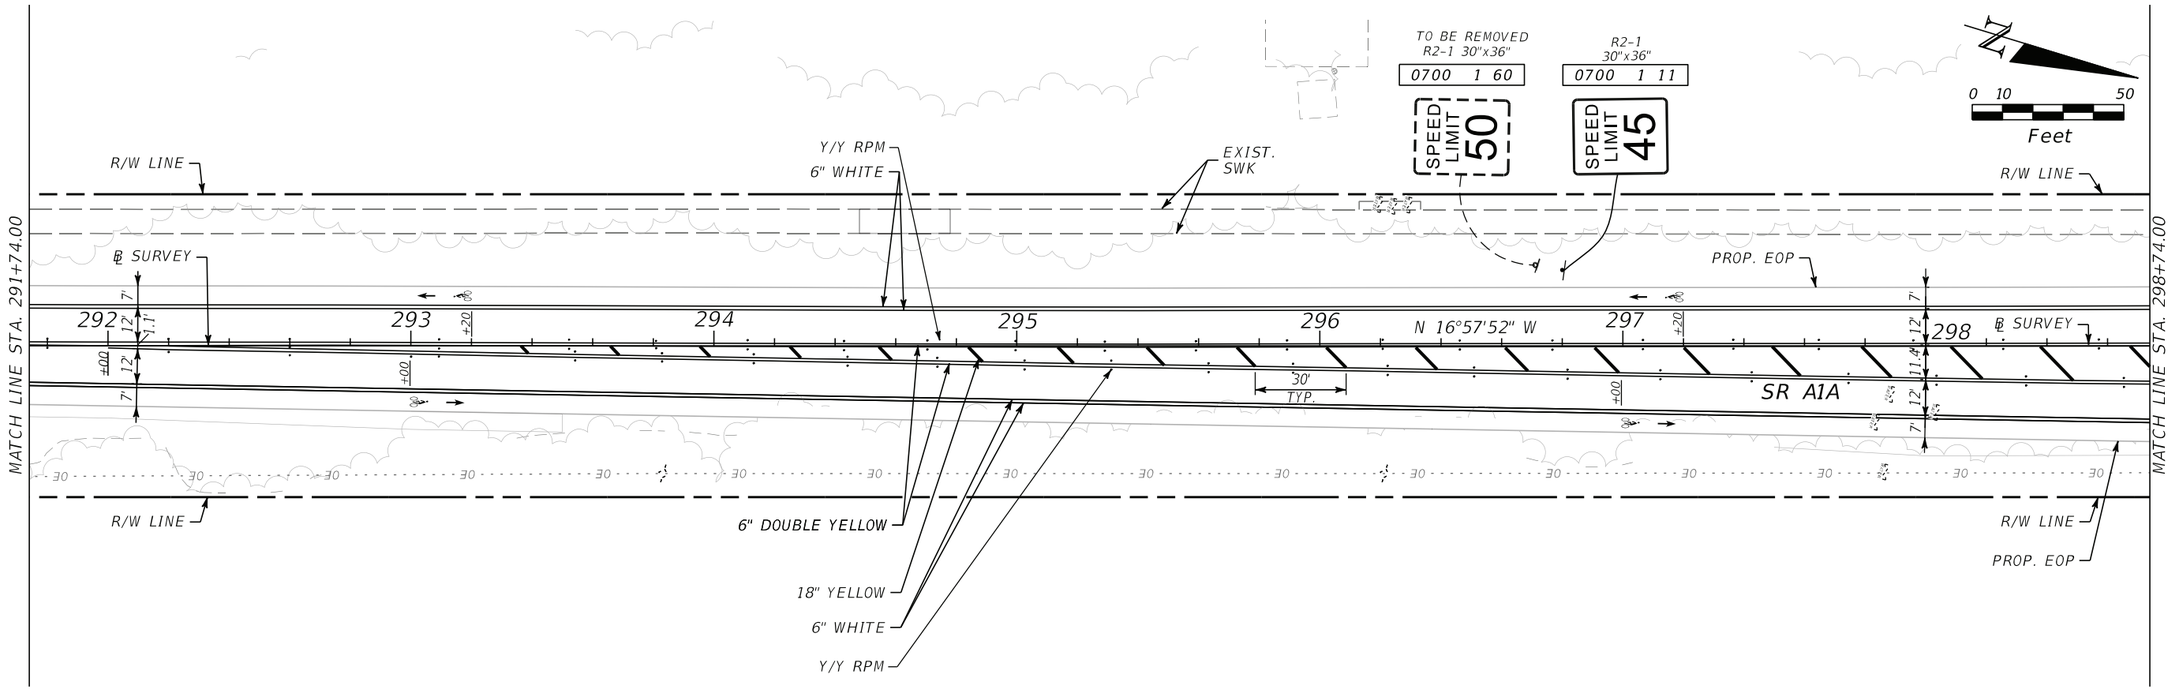

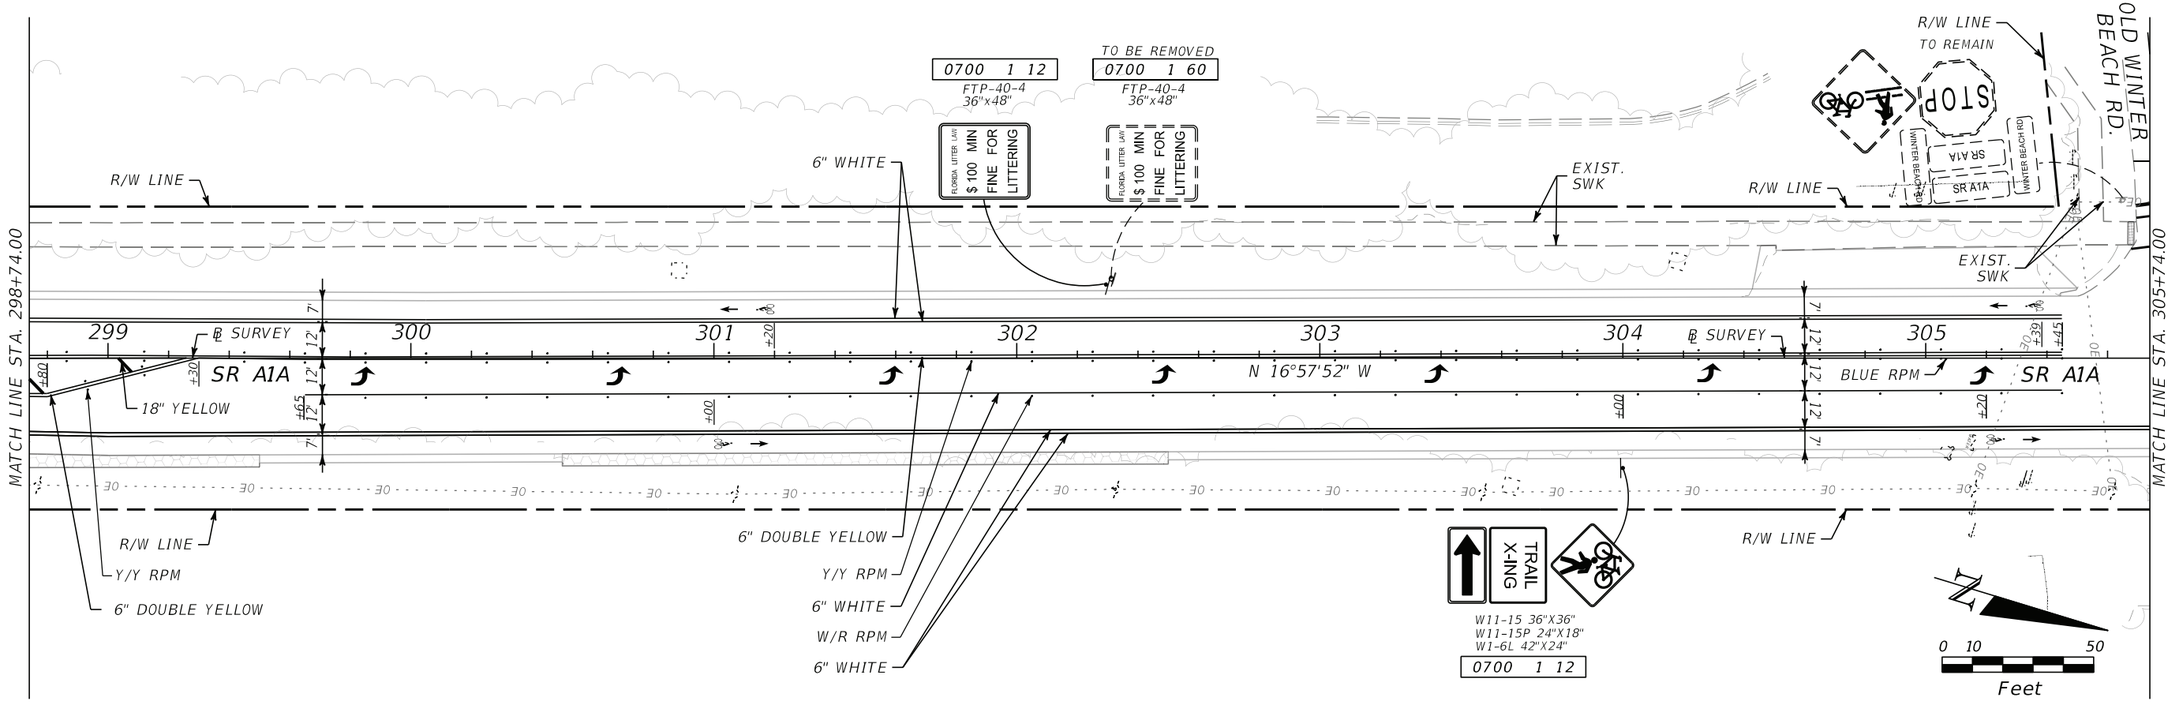

THE OFFICIAL RECORD OF THIS SHEET IS THE ELECTRONIC FILE DIGITALLY SIGNED AND SEALED UNDER RULE 61G15-23.004, F.A.C.

REVISIONS			
DATE	DESCRIPTION	DATE	DESCRIPTION


LINDA M. BELL, P.E.
FL P.E. LICENSE NUMBER 38542
CIVIL WORKS, INC.
8491 N.W. 17 STREET, SUITE 108
DORAL, FLORIDA 33126 305-591-4323
CERTIFICATE OF AUTHORIZATION 07528

STATE OF FLORIDA
DEPARTMENT OF TRANSPORTATION

ROAD NO.	COUNTY	FINANCIAL PROJECT ID
SR A1A	INDIAN RIVER	438042-1-52-01

SIGNING AND PAVEMENT MARKING PLAN

SHEET NO. S-21

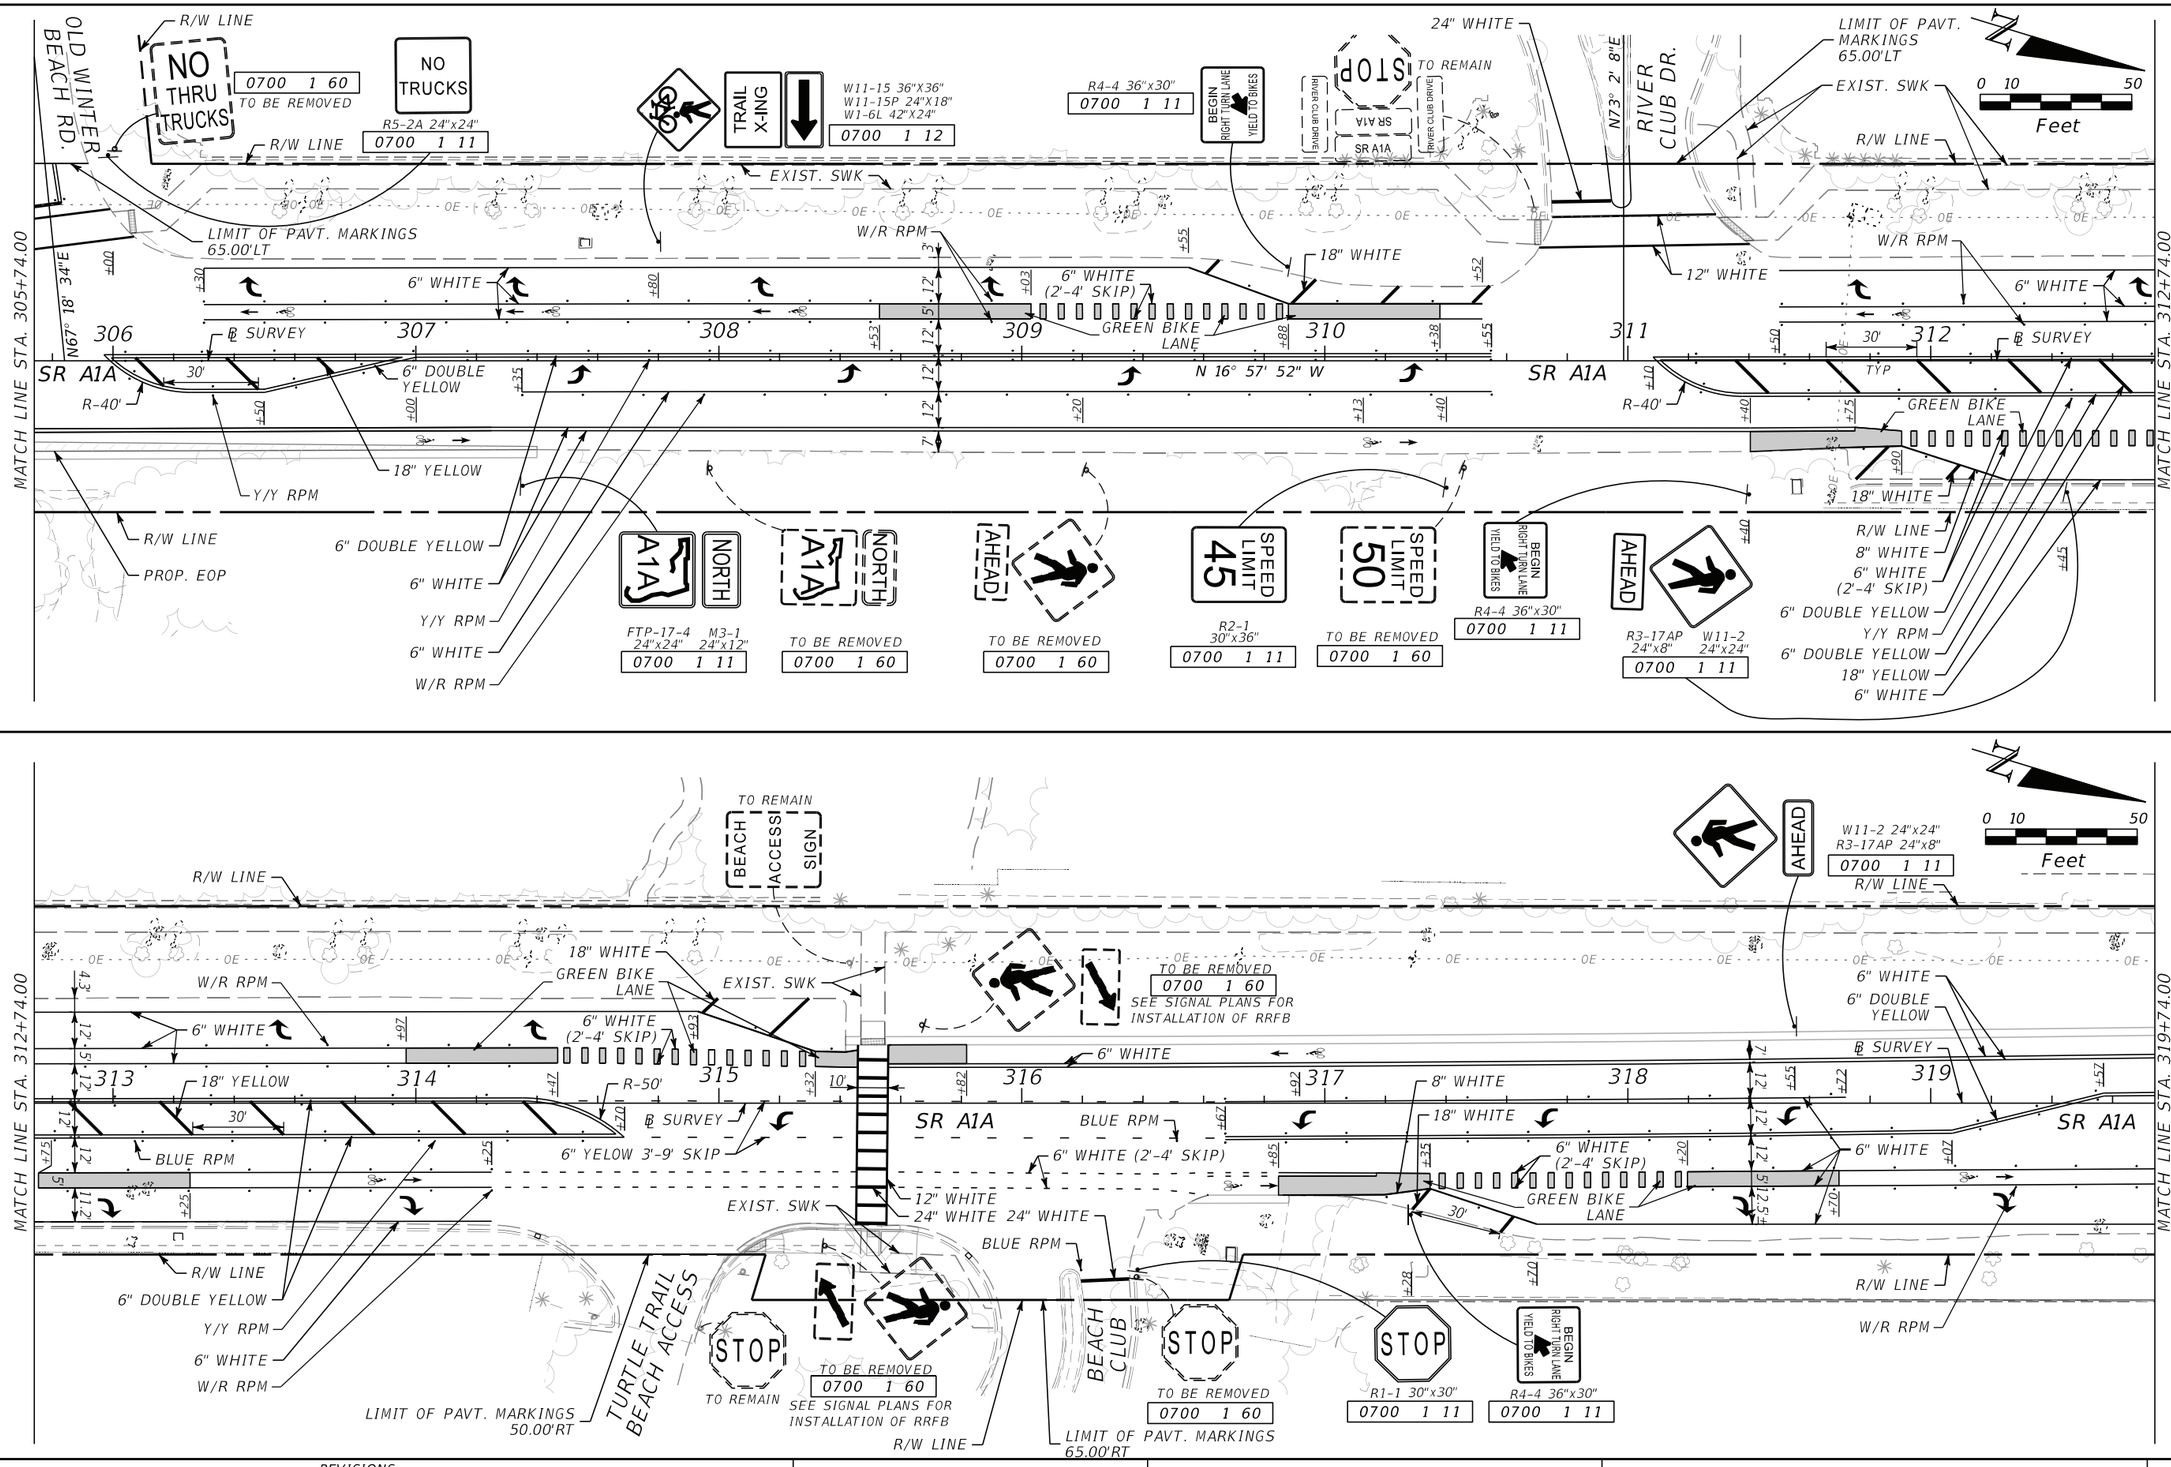

REVISIONS			
DATE	DESCRIPTION	DATE	DESCRIPTION

LINDA M. BELL, P.E.
FL P.E. LICENSE NUMBER 38542
CIVIL WORKS, INC.
8491 N.W. 17 STREET, SUITE 108
DORAL, FLORIDA 33126 305-591-4323
CERTIFICATE OF AUTHORIZATION 07528

STATE OF FLORIDA
DEPARTMENT OF TRANSPORTATION


ROAD NO.	COUNTY	FINANCIAL PROJECT ID
SR A1A	INDIAN RIVER	438042-1-52-01


SIGNING AND PAVEMENT MARKING PLAN

SHEET NO. S-22

Computer-51 11/18/2019 2:31:36 PM \\COMPUTER-15\Projects\Server17\Projects\17103 - FDOT Vero Beach\43804215201\signing\PLANSP17.dgn

THE OFFICIAL RECORD OF THIS SHEET IS THE ELECTRONIC FILE DIGITALLY SIGNED AND SEALED UNDER RULE 61G15-23.004, F.A.C.

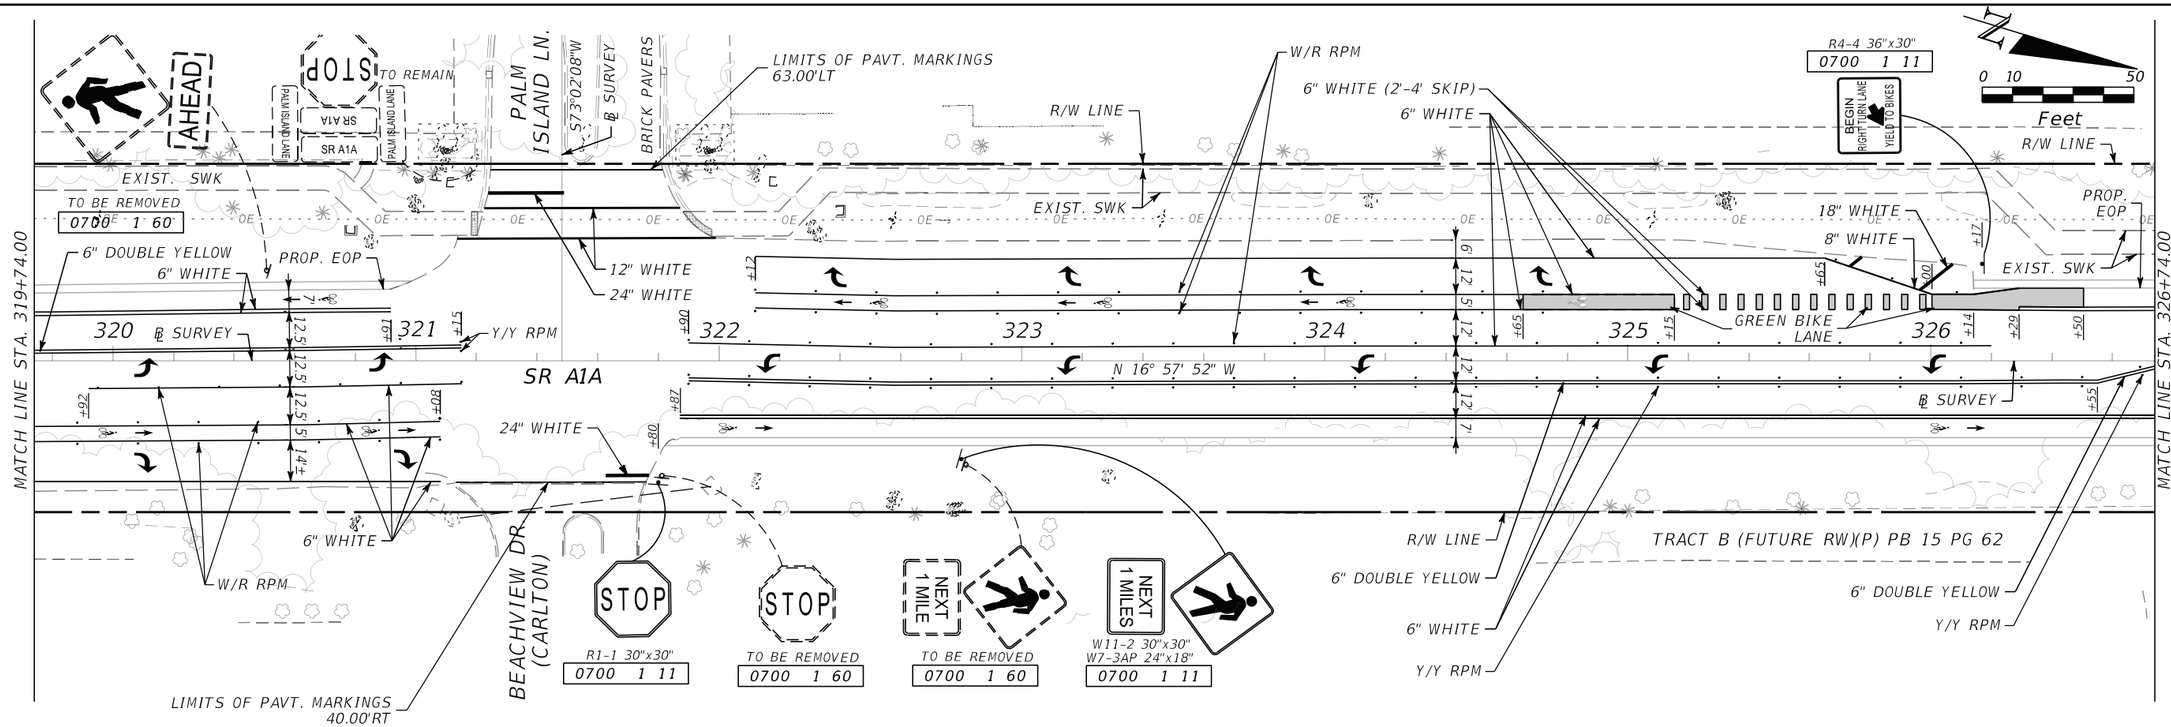

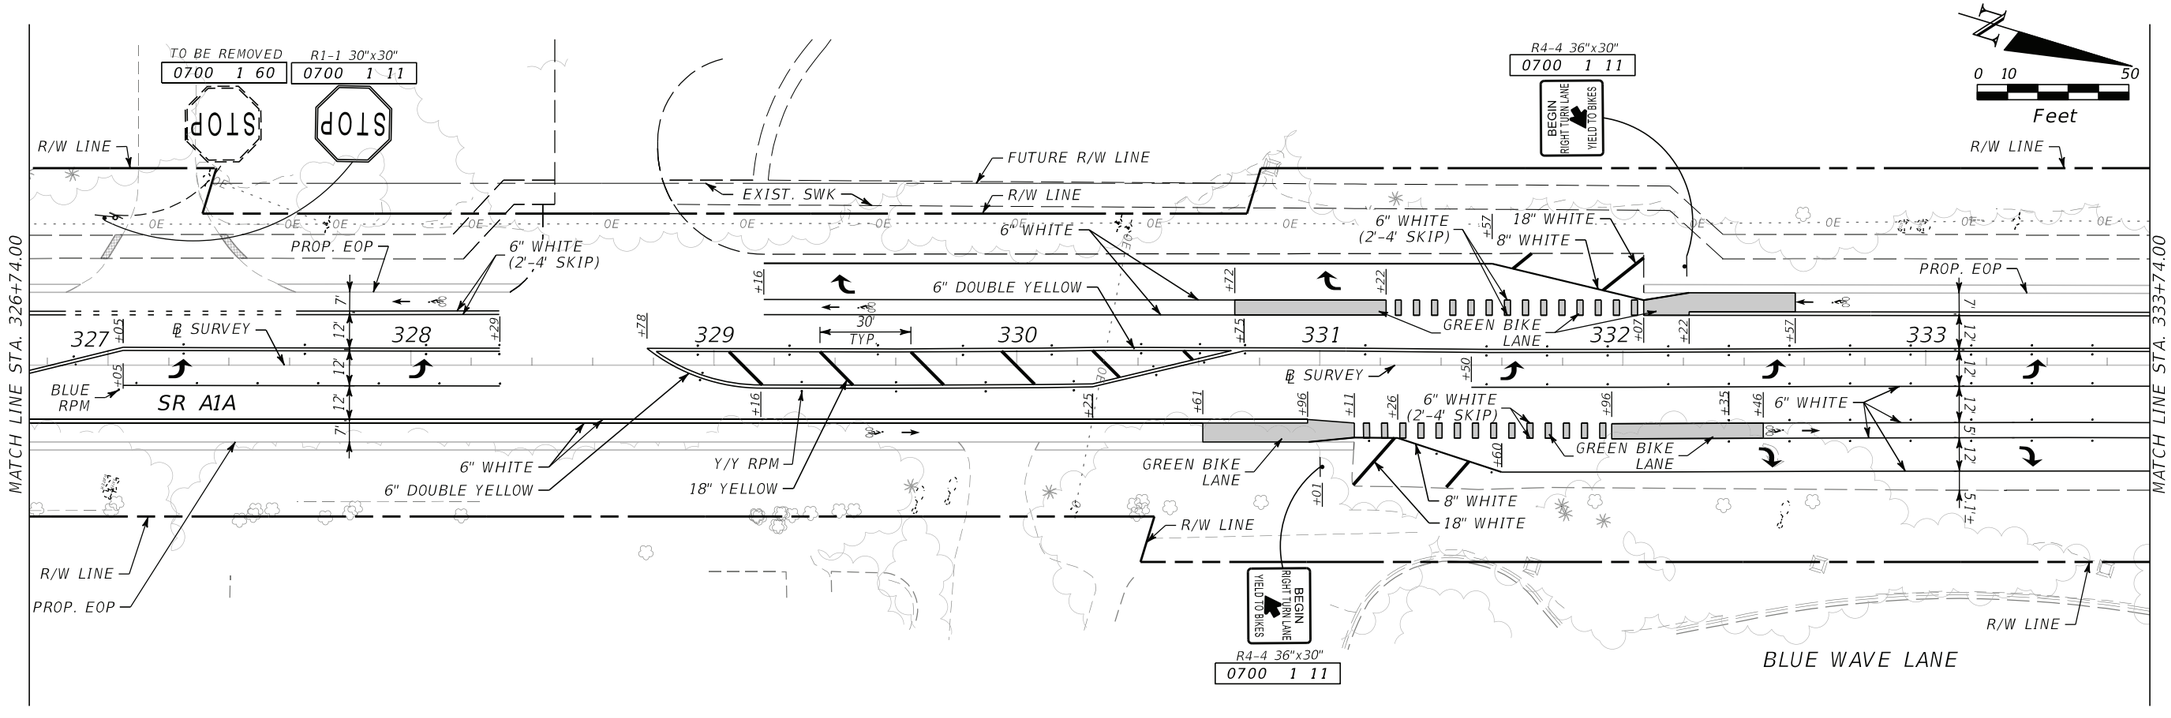

REVISIONS			
DATE	DESCRIPTION	DATE	DESCRIPTION

LINDA M. BELL, P.E.
FL P.E. LICENSE NUMBER 38542
CIVIL WORKS, INC.
8491 N.W. 17 STREET, SUITE 108
DORAL, FLORIDA 33126 305-591-4323
CERTIFICATE OF AUTHORIZATION 07528


STATE OF FLORIDA
DEPARTMENT OF TRANSPORTATION


ROAD NO.	COUNTY	FINANCIAL PROJECT ID
SR A1A	INDIAN RIVER	438042-1-52-01

SIGNING AND PAVEMENT MARKING PLAN

SHEET NO. S-23

THE OFFICIAL RECORD OF THIS SHEET IS THE ELECTRONIC FILE DIGITALLY SIGNED AND SEALED UNDER RULE 61G15-23.004, F.A.C.

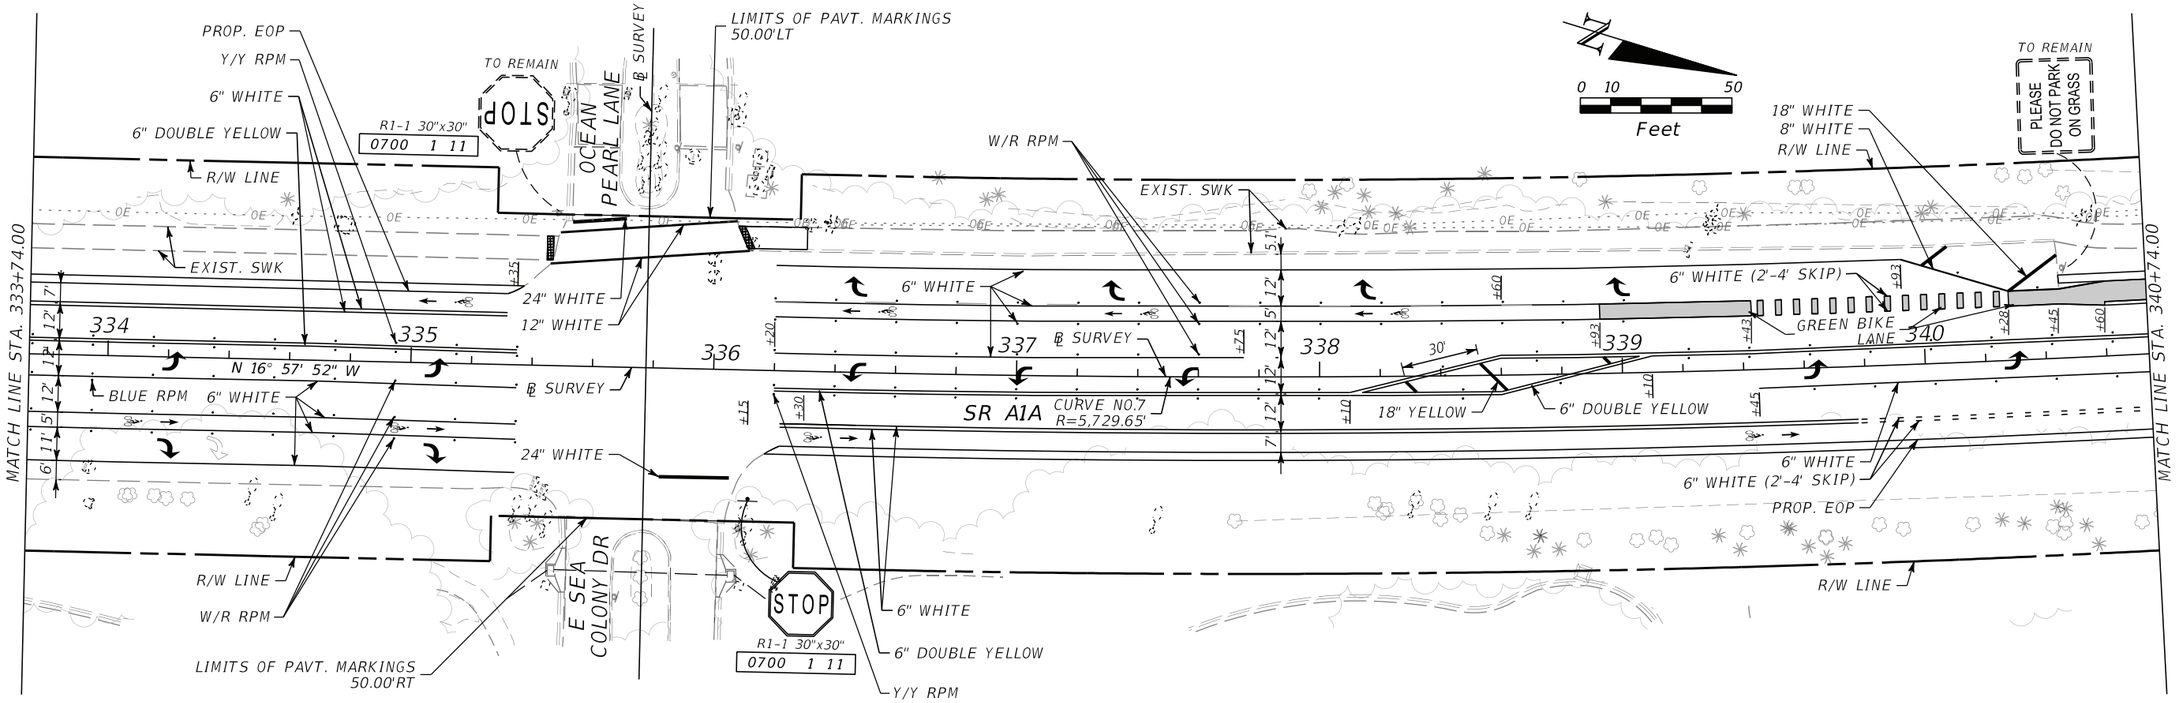

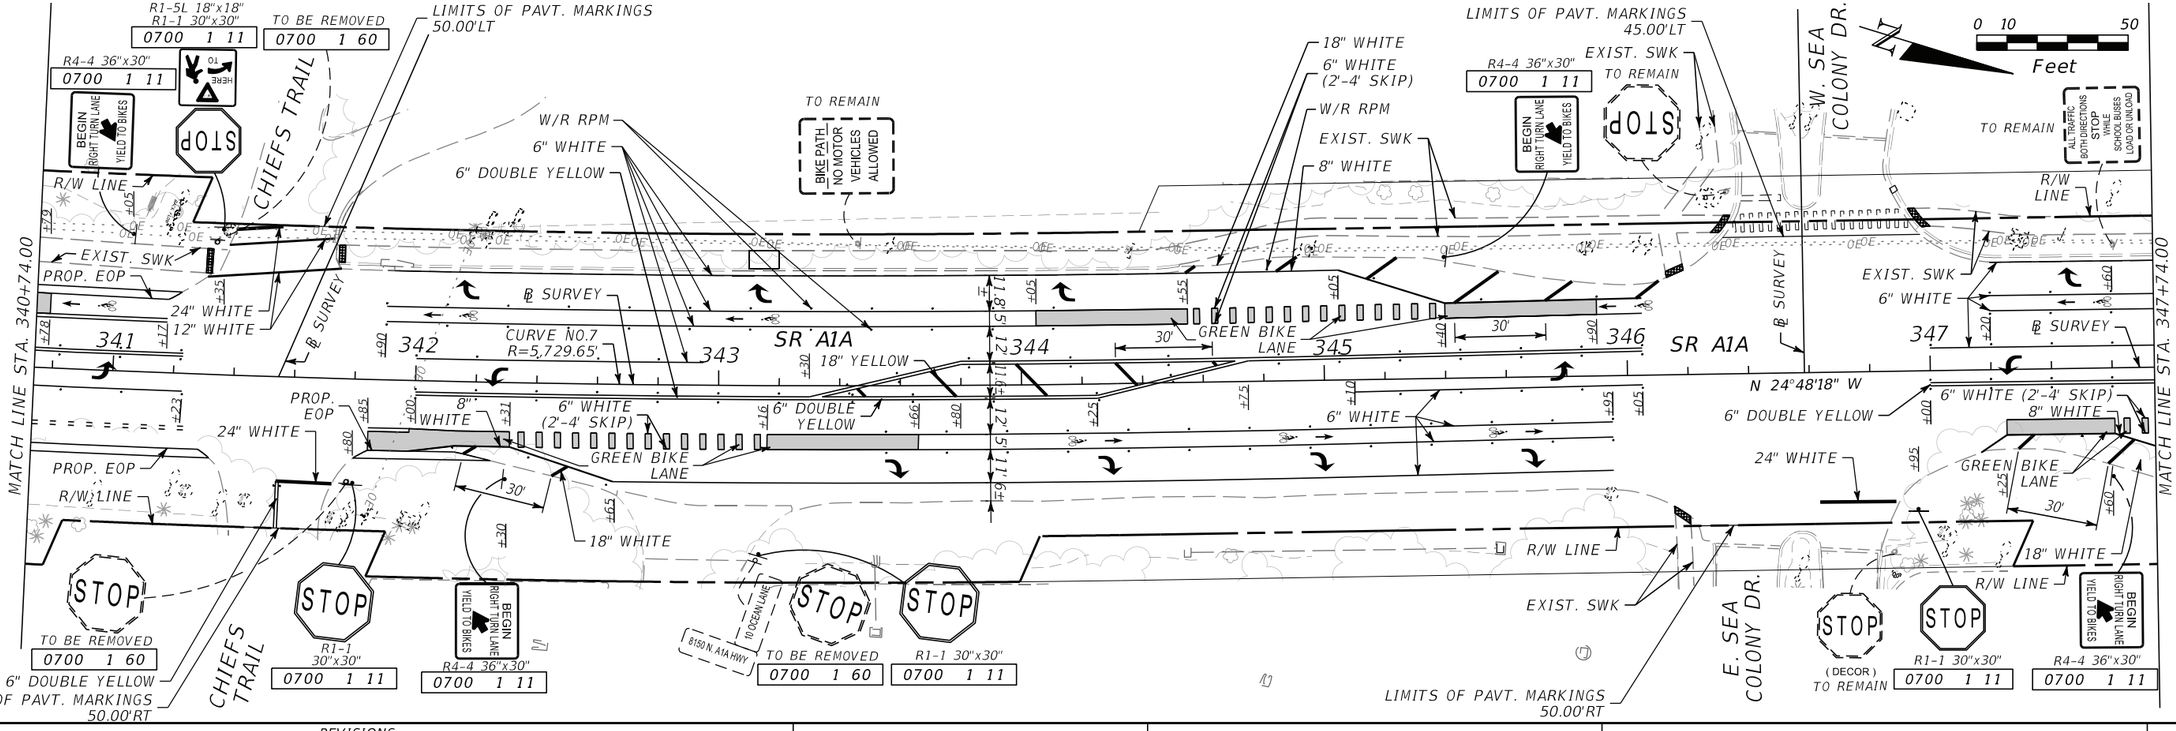

REVISIONS			
DATE	DESCRIPTION	DATE	DESCRIPTION

LINDA M. BELL, P.E.
FL P.E. LICENSE NUMBER 38542
CIVIL WORKS, INC.
8491 N.W. 17 STREET, SUITE 108
DORAL, FLORIDA 33126 305-591-4323
CERTIFICATE OF AUTHORIZATION 07528

STATE OF FLORIDA
DEPARTMENT OF TRANSPORTATION


ROAD NO.	COUNTY	FINANCIAL PROJECT ID
SR A1A	INDIAN RIVER	438042-1-52-01


SIGNING AND PAVEMENT MARKING PLAN

SHEET NO. S-24

Computer-51 11/14/2019 4:12:19 PM \\COMPUTER-15\Projects\Server17\Projects\17103 - FDOT Vero Beach\43804215201\signing\PLANSP19.dgn

THE OFFICIAL RECORD OF THIS SHEET IS THE ELECTRONIC FILE DIGITALLY SIGNED AND SEALED UNDER RULE 61G15-23.004, F.A.C.

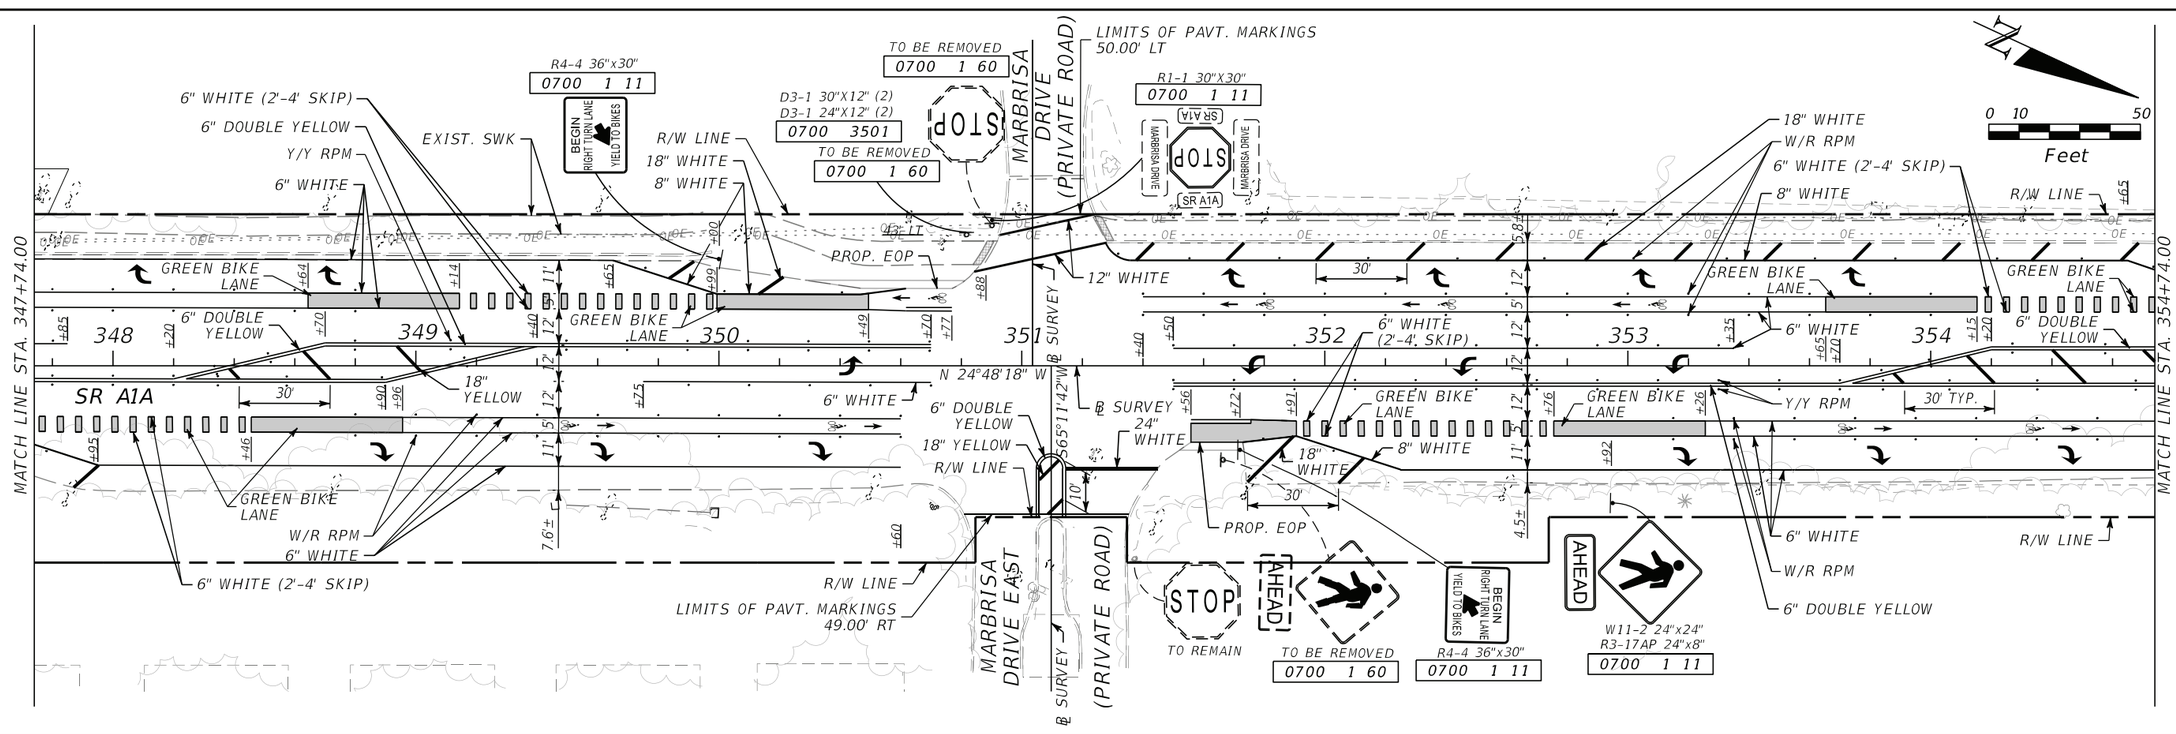

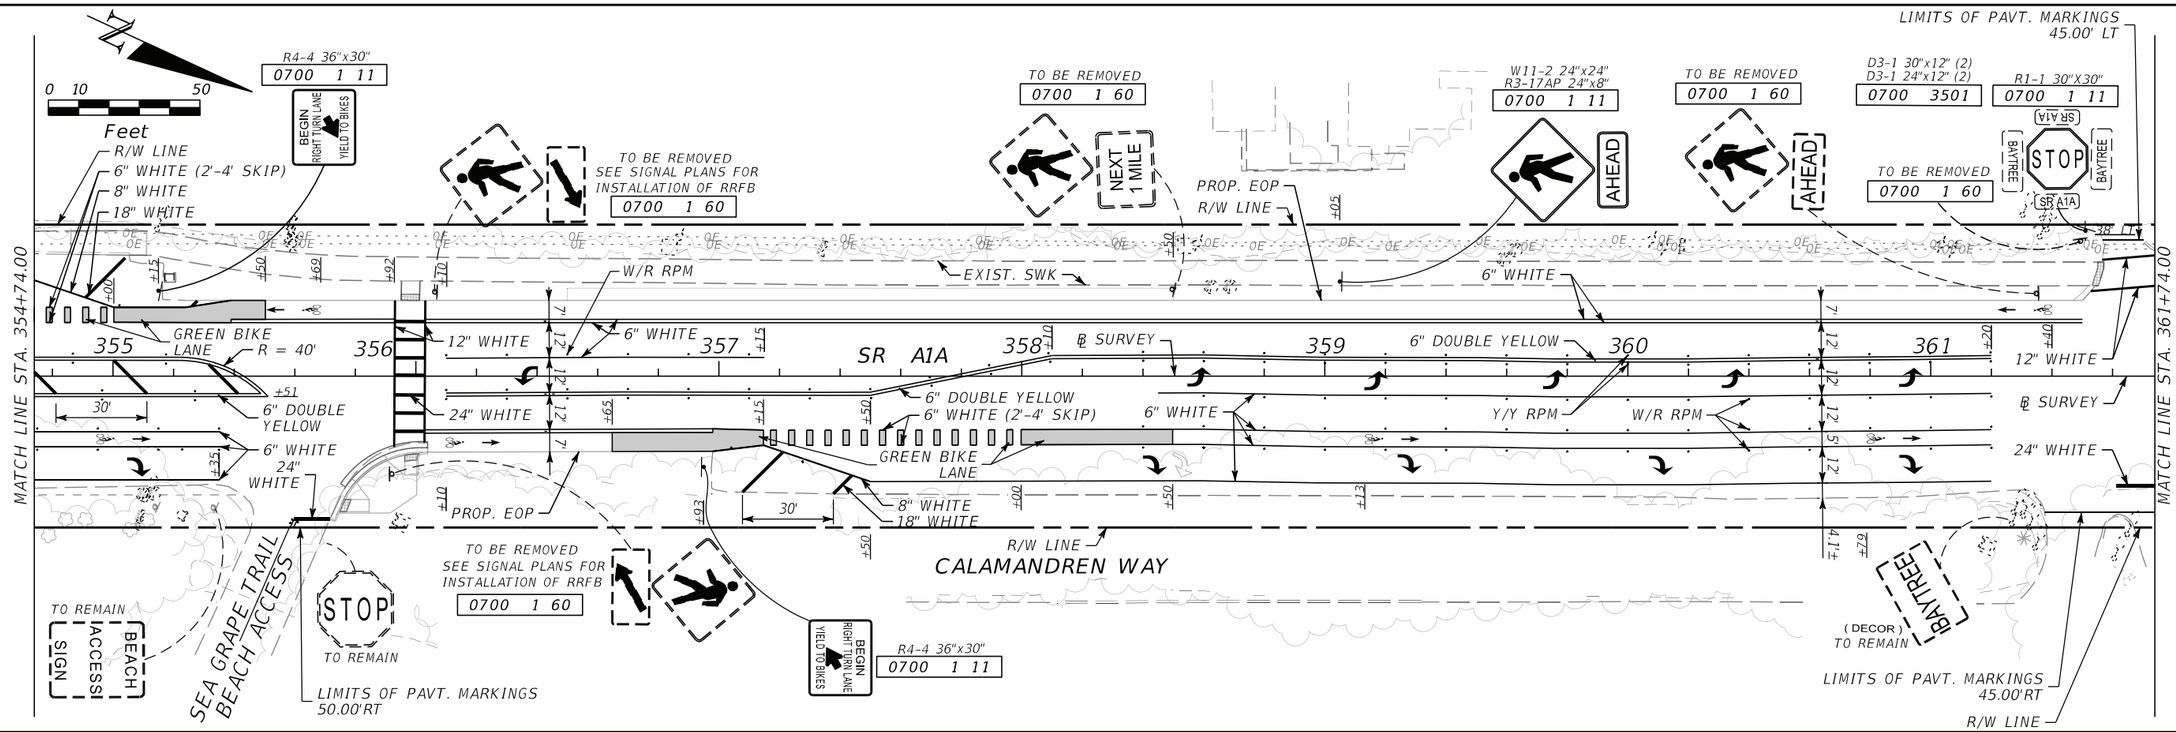

REVISIONS			
DATE	DESCRIPTION	DATE	DESCRIPTION

LINDA M. BELL, P.E.
FL P.E. LICENSE NUMBER 38542
CIVIL WORKS, INC.
8491 N.W. 17 STREET, SUITE 108
DORAL, FLORIDA 33126 305-591-4323
CERTIFICATE OF AUTHORIZATION 07528


STATE OF FLORIDA
DEPARTMENT OF TRANSPORTATION


ROAD NO.	COUNTY	FINANCIAL PROJECT ID
SR A1A	INDIAN RIVER	438042-1-52-01

SIGNING AND PAVEMENT MARKING PLAN

SHEET NO. S-25

THE OFFICIAL RECORD OF THIS SHEET IS THE ELECTRONIC FILE DIGITALLY SIGNED AND SEALED UNDER RULE 61G15-23.004, F.A.C.

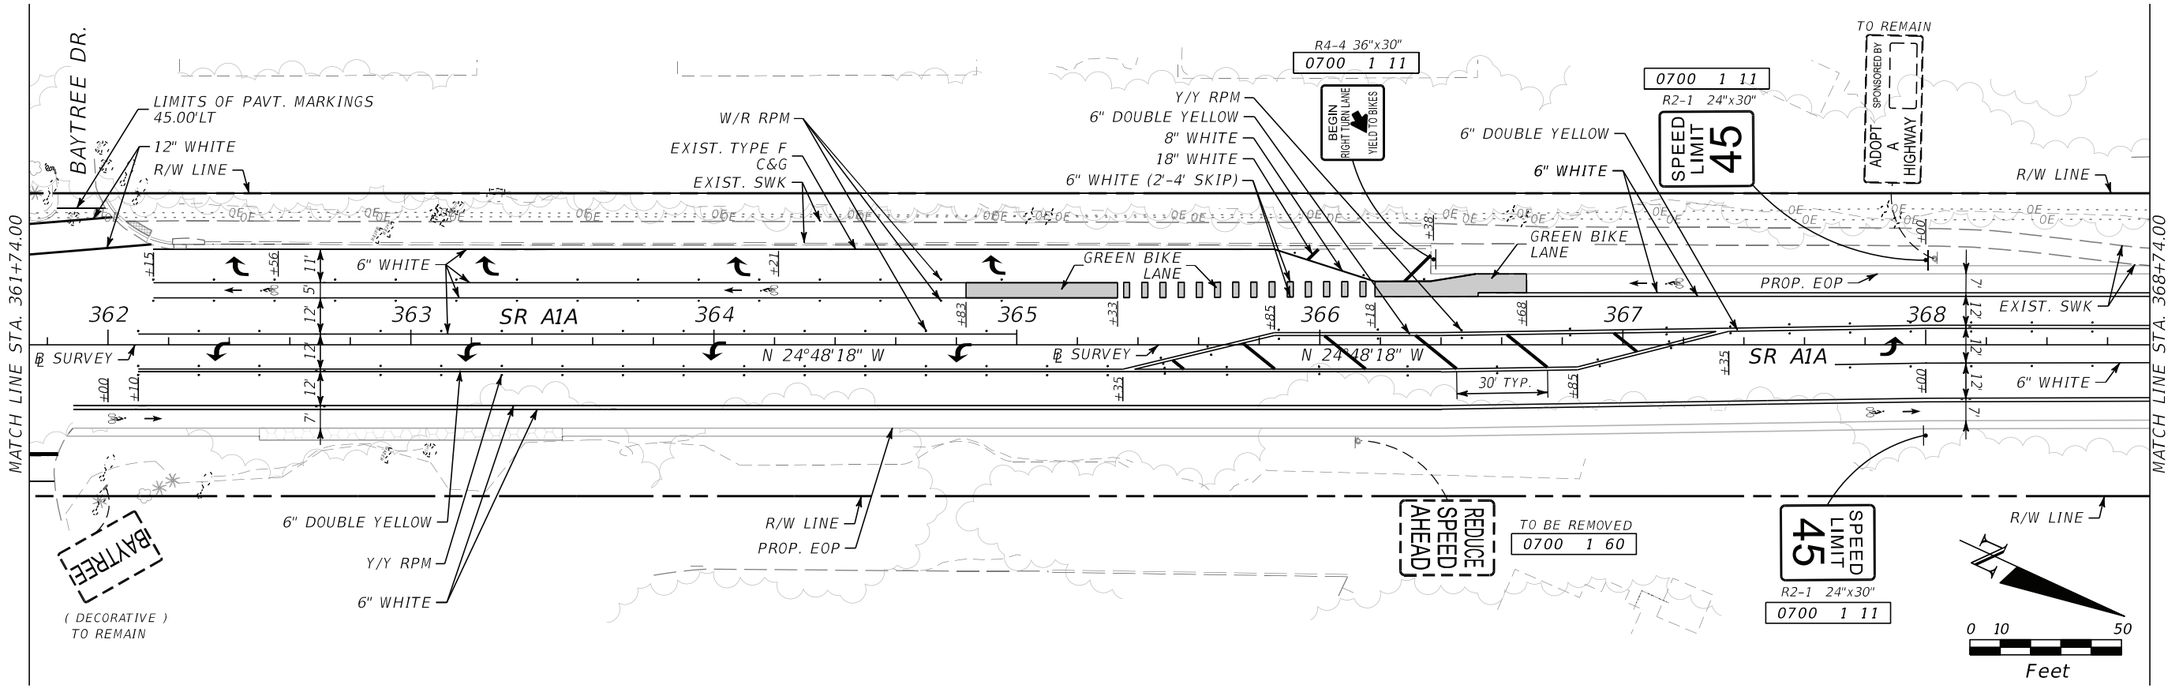

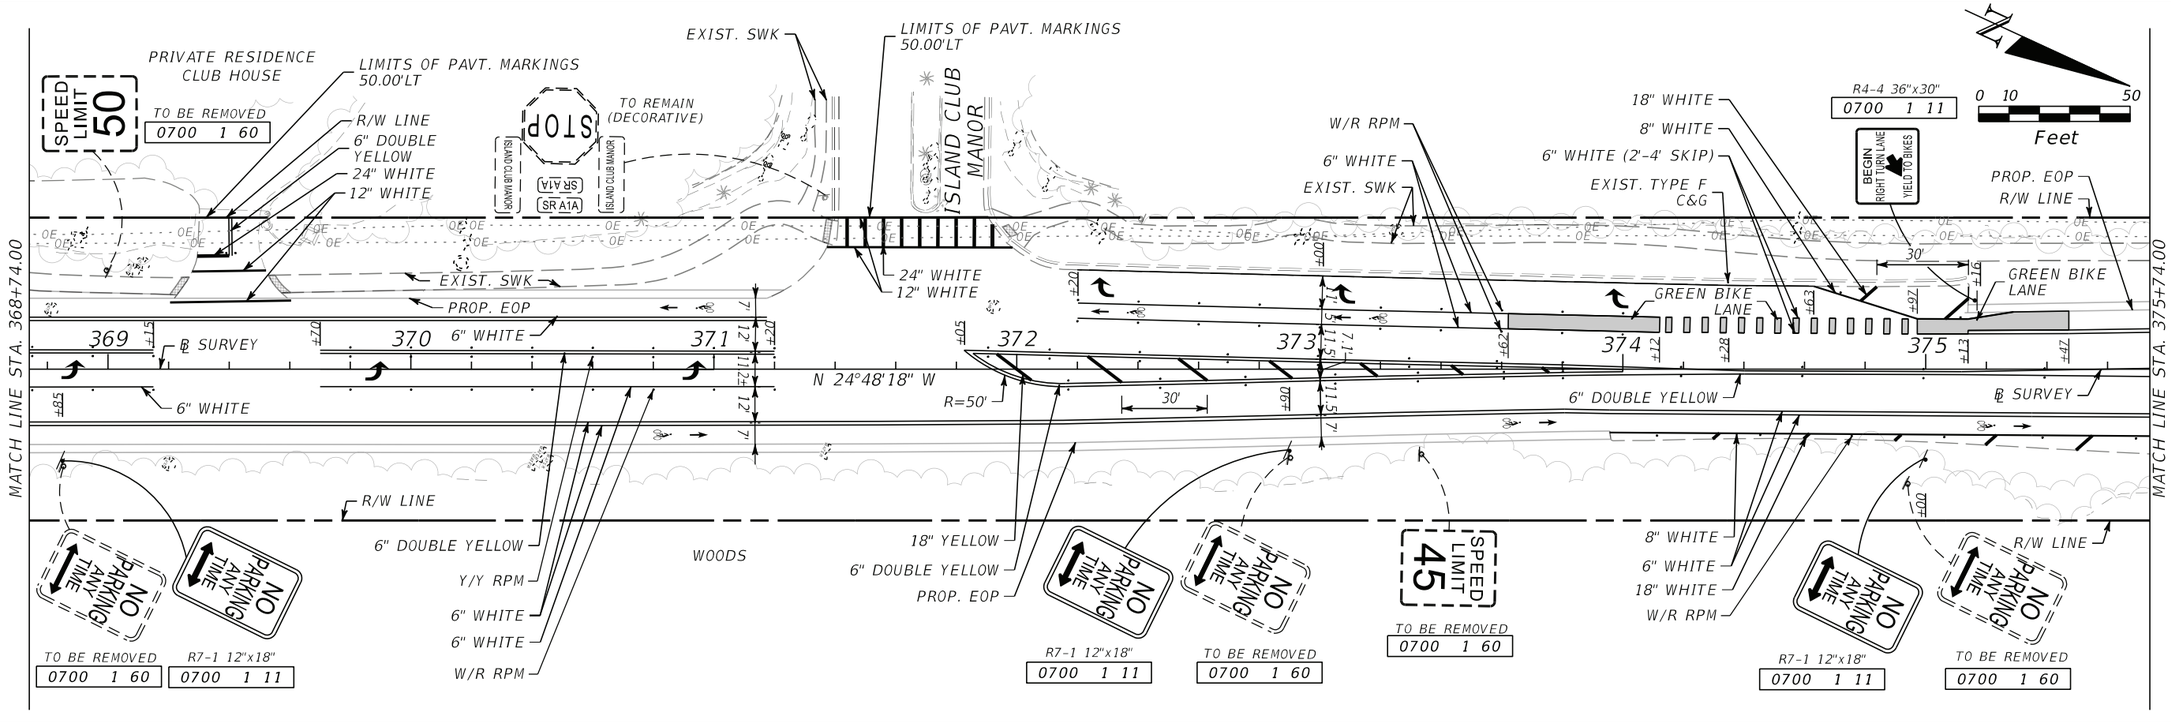

REVISIONS			
DATE	DESCRIPTION	DATE	DESCRIPTION

LINDA M. BELL, P.E.
FL P.E. LICENSE NUMBER 38542
CIVIL WORKS, INC.
8491 N.W. 17 STREET, SUITE 108
DORAL, FLORIDA 33126 305-591-4323
CERTIFICATE OF AUTHORIZATION 07528

STATE OF FLORIDA
DEPARTMENT OF TRANSPORTATION


ROAD NO.	COUNTY	FINANCIAL PROJECT ID
SR A1A	INDIAN RIVER	438042-1-52-01


SIGNING AND PAVEMENT MARKING PLAN

SHEET NO. S-26

Computer-51 11/18/2019 3:25:26 PM \\COMPUTER-15\Projects\Server17\Projects\17103 - FDOT Vero Beach\43804215201\signing\PLANSP21.dgn

THE OFFICIAL RECORD OF THIS SHEET IS THE ELECTRONIC FILE DIGITALLY SIGNED AND SEALED UNDER RULE 61G15-23.004, F.A.C.

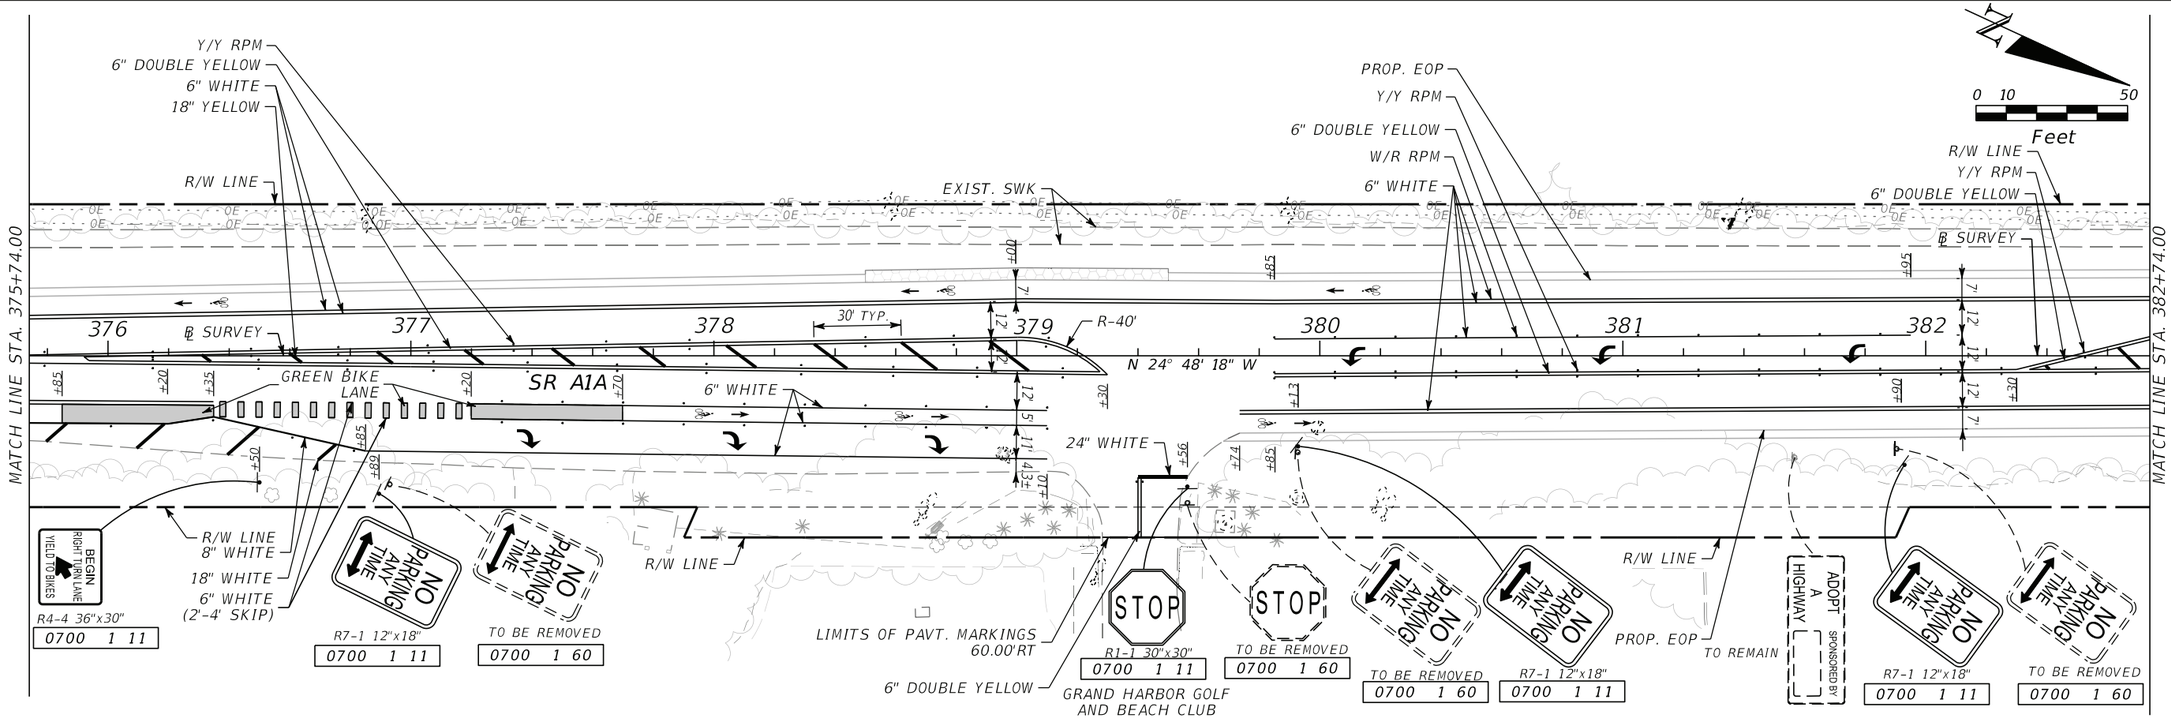

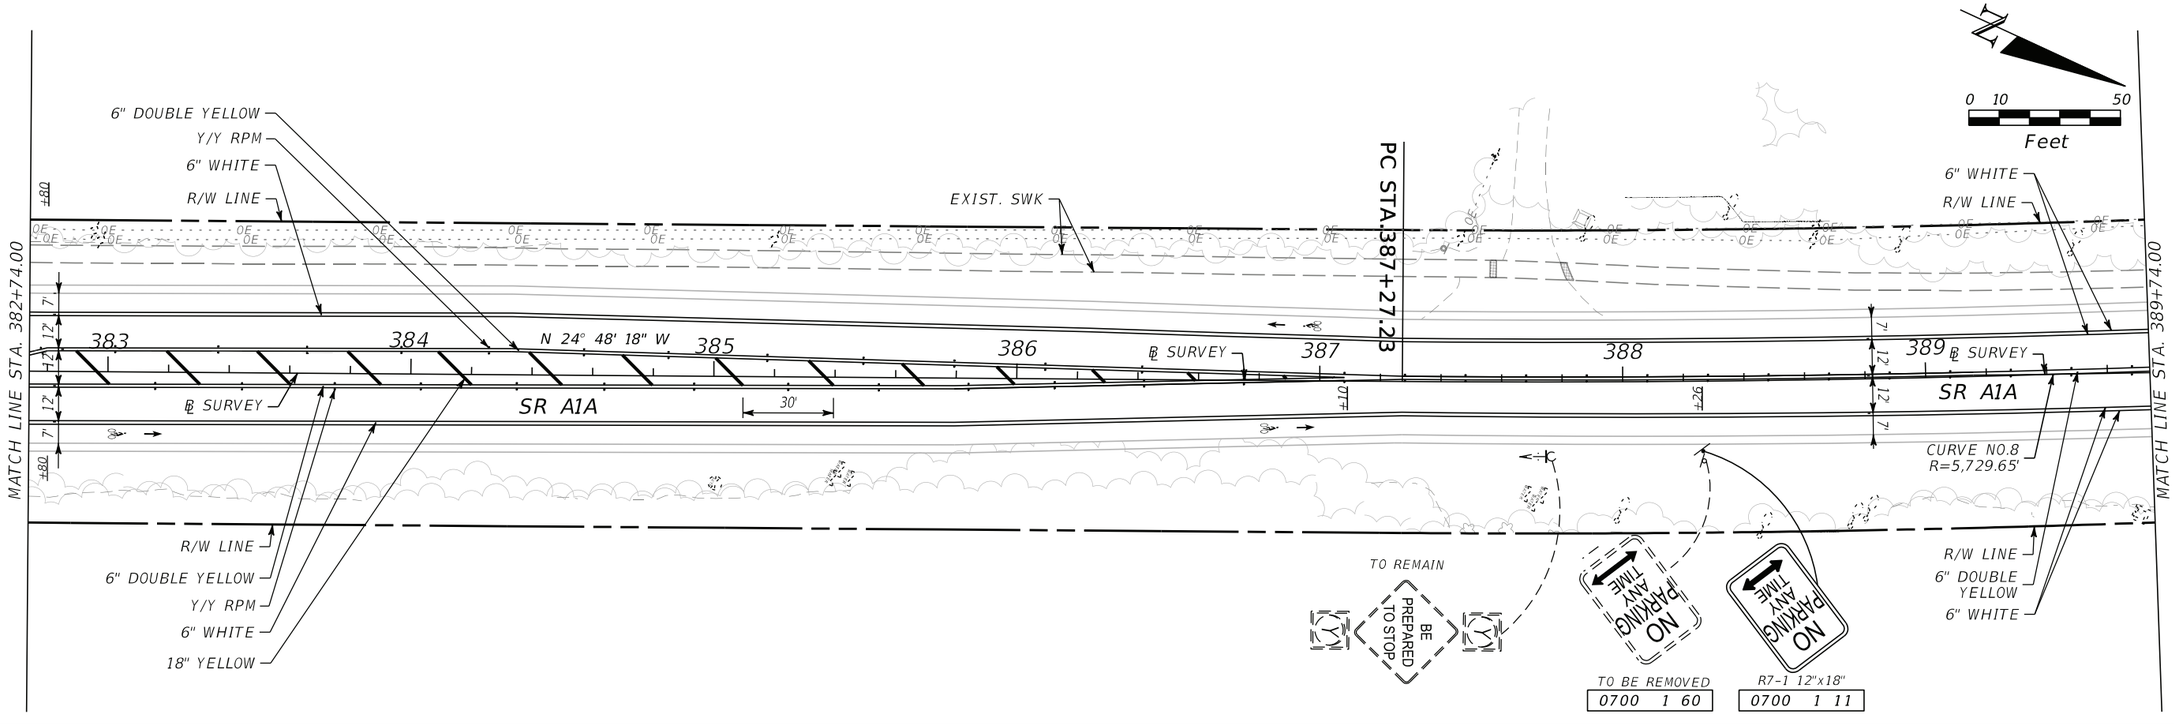

THE OFFICIAL RECORD OF THIS SHEET IS THE ELECTRONIC FILE DIGITALLY SIGNED AND SEALED UNDER RULE 61G15-23.004, F.A.C.

REVISIONS			
DATE	DESCRIPTION	DATE	DESCRIPTION


LINDA M. BELL, P.E.
FL P.E. LICENSE NUMBER 38542
CIVIL WORKS, INC.
8491 N.W. 17 STREET, SUITE 108
DORAL, FLORIDA 33126 305-591-4323
CERTIFICATE OF AUTHORIZATION 07528


STATE OF FLORIDA
DEPARTMENT OF TRANSPORTATION

ROAD NO.	COUNTY	FINANCIAL PROJECT ID
SR A1A	INDIAN RIVER	438042-1-52-01

SIGNING AND PAVEMENT MARKING PLAN

SHEET NO. S-27

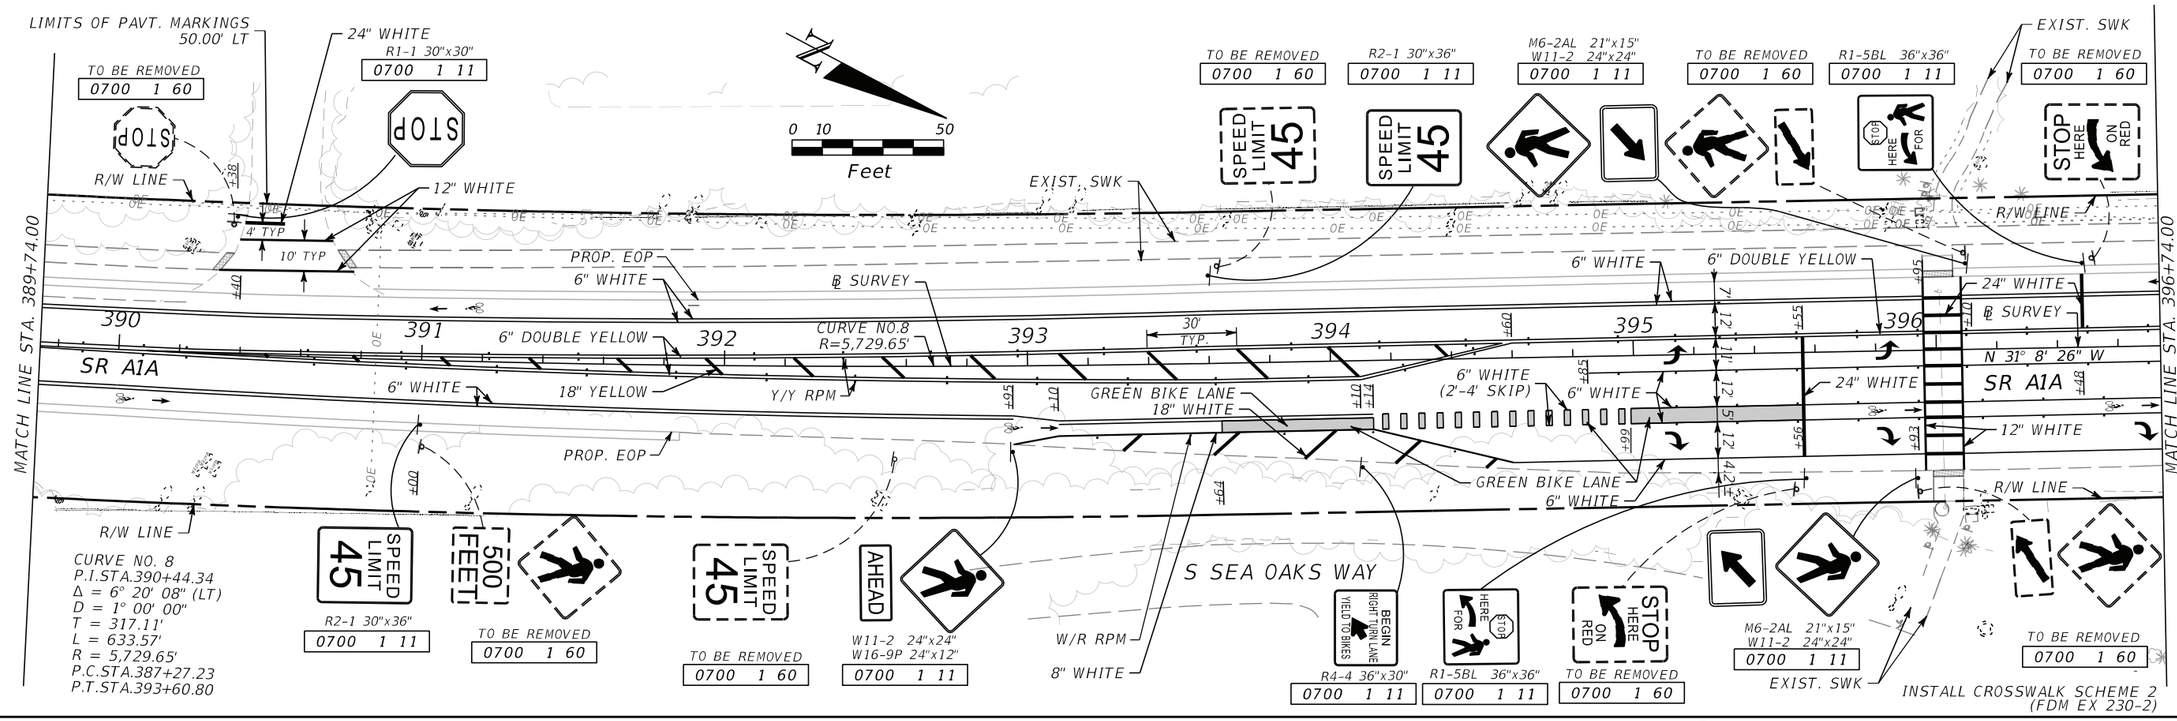

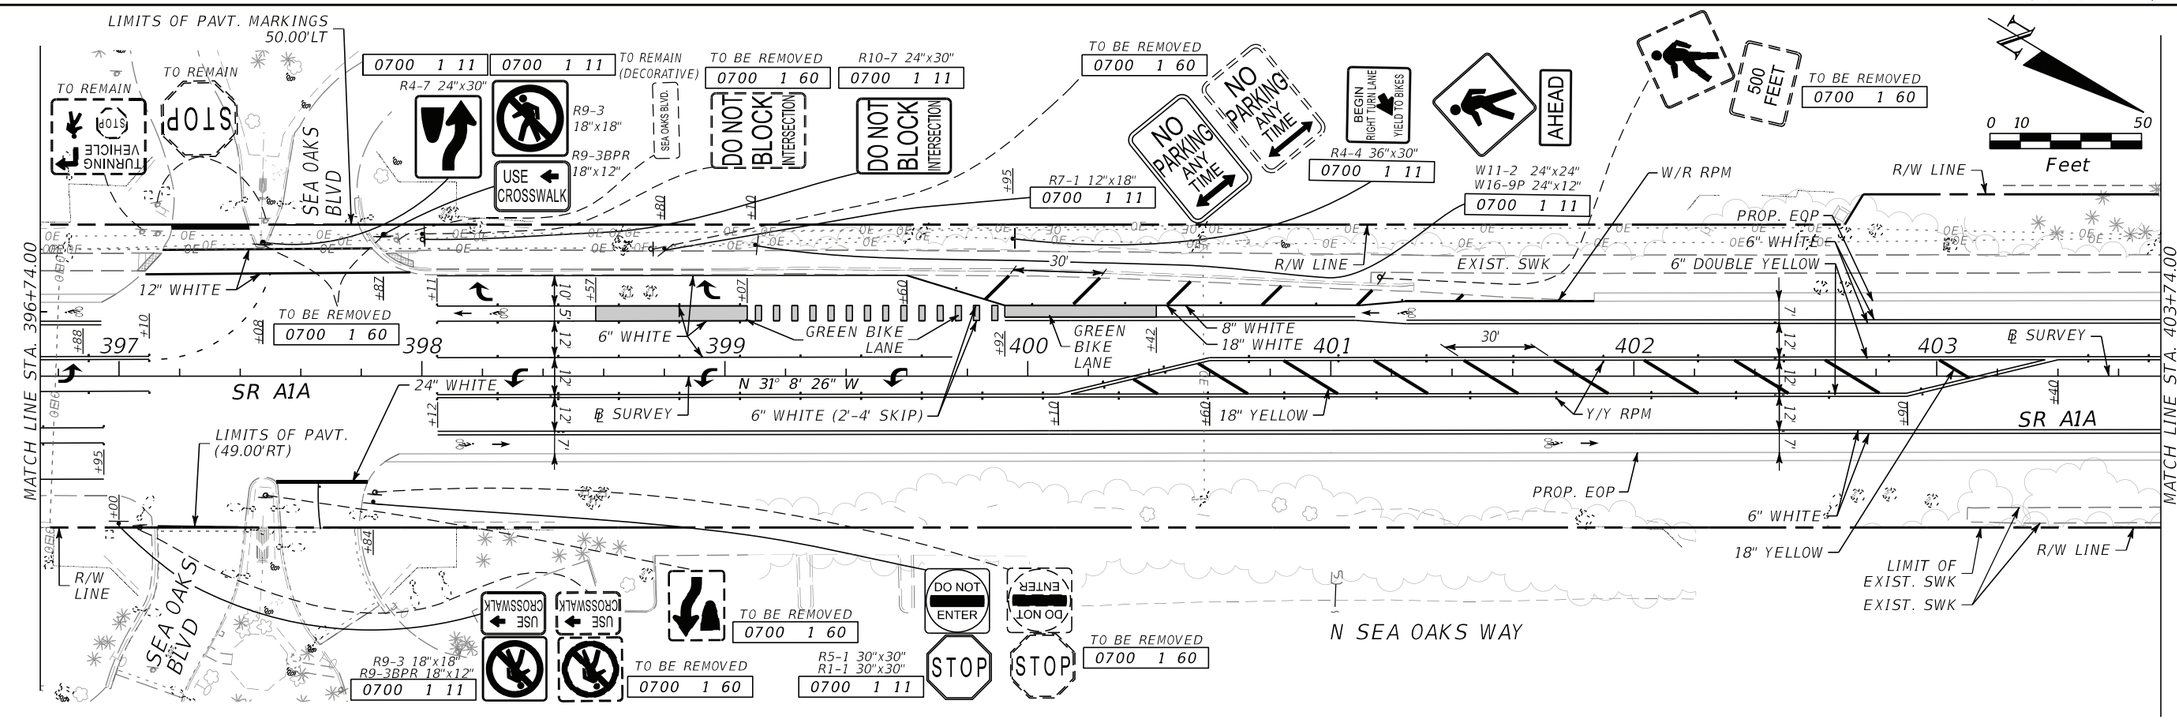

REVISIONS			
DATE	DESCRIPTION	DATE	DESCRIPTION

LINDA M. BELL, P.E.
FL P.E. LICENSE NUMBER 38542
CIVIL WORKS, INC.
8491 N.W. 17 STREET, SUITE 108
DORAL, FLORIDA 33126 305-591-4323
CERTIFICATE OF AUTHORIZATION 07528

STATE OF FLORIDA
DEPARTMENT OF TRANSPORTATION


ROAD NO.	COUNTY	FINANCIAL PROJECT ID
SR A1A	INDIAN RIVER	438042-1-52-01

SIGNING AND PAVEMENT MARKING PLAN

SHEET NO. S-28

Computer-56 12/3/2019 1:33:52 PM \\computer-15\projects\Server17\Projects\17103 - FDOT Vero Beach\43804215201\signing\PLANSP23.dgn

THE OFFICIAL RECORD OF THIS SHEET IS THE ELECTRONIC FILE DIGITALLY SIGNED AND SEALED UNDER RULE 61G15-23.004, F.A.C.

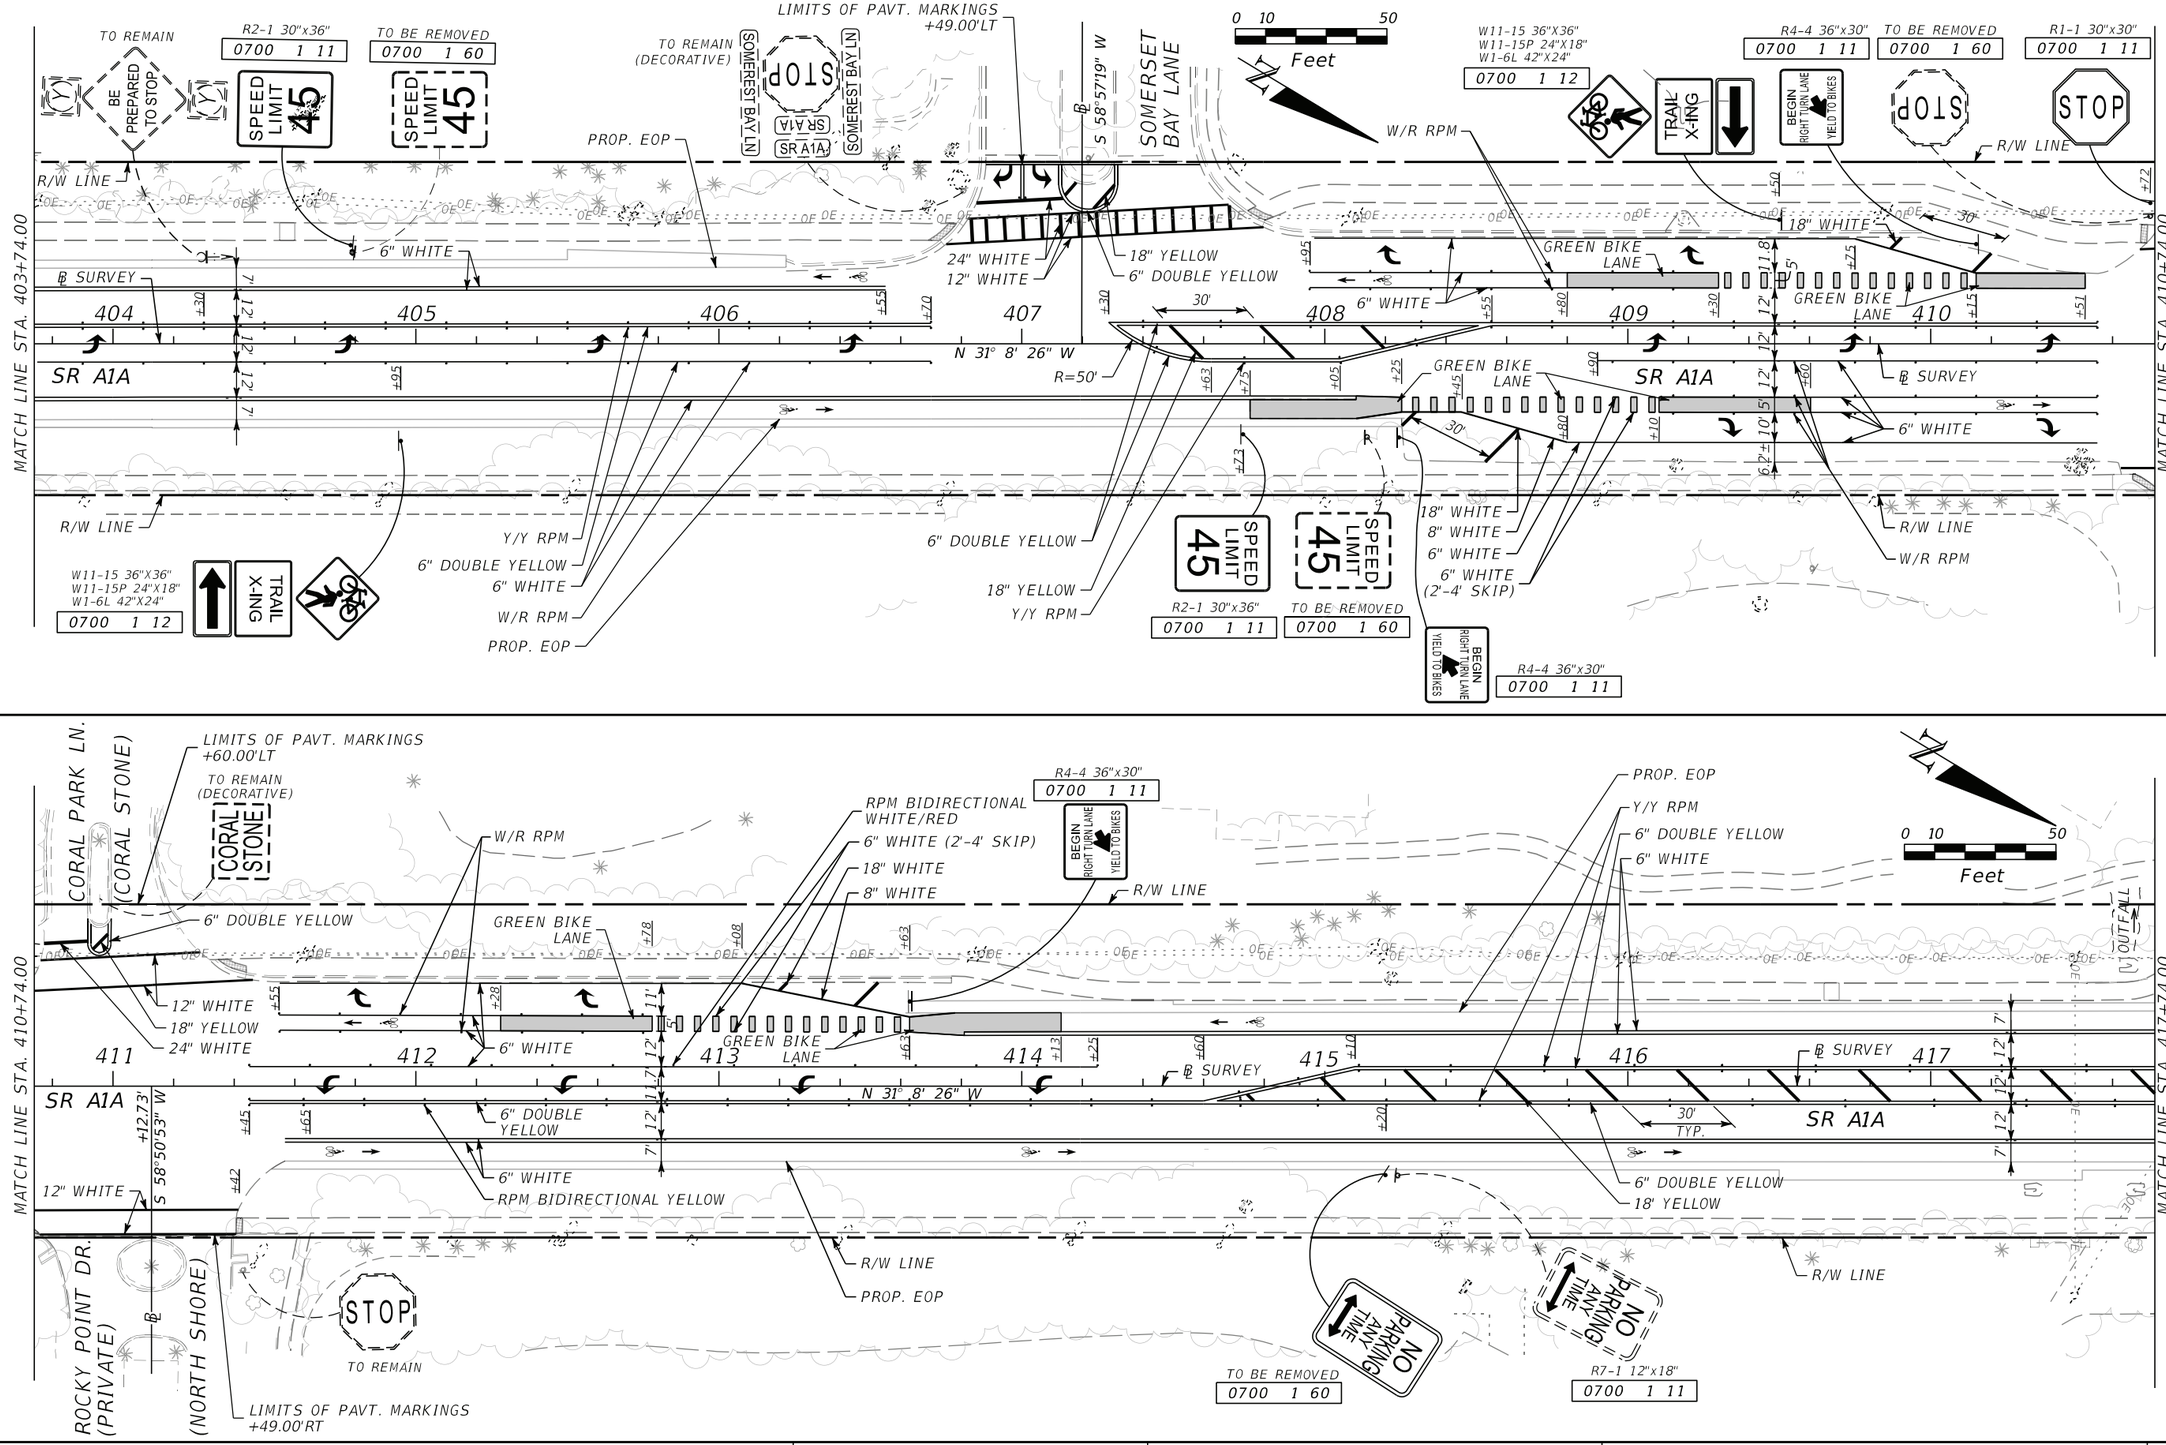

REVISIONS			
DATE	DESCRIPTION	DATE	DESCRIPTION

LINDA M. BELL, P.E.
FL P.E. LICENSE NUMBER 38542
CIVIL WORKS, INC.
8491 N.W. 17 STREET, SUITE 108
DORAL, FLORIDA 33126 305-591-4323
CERTIFICATE OF AUTHORIZATION 07528

STATE OF FLORIDA
DEPARTMENT OF TRANSPORTATION


ROAD NO.	COUNTY	FINANCIAL PROJECT ID
SR A1A	INDIAN RIVER	438042-1-52-01


SIGNING AND PAVEMENT MARKING PLAN

SHEET NO. S-29

Computer-51 11/18/2019 4:22:55 PM \\COMPUTER-15\Projects\Server17\Projects\17103 - FDOT Vero Beach\43804215201\signing\PLANSP24.dgn

THE OFFICIAL RECORD OF THIS SHEET IS THE ELECTRONIC FILE DIGITALLY SIGNED AND SEALED UNDER RULE 61G15-23.004, F.A.C.

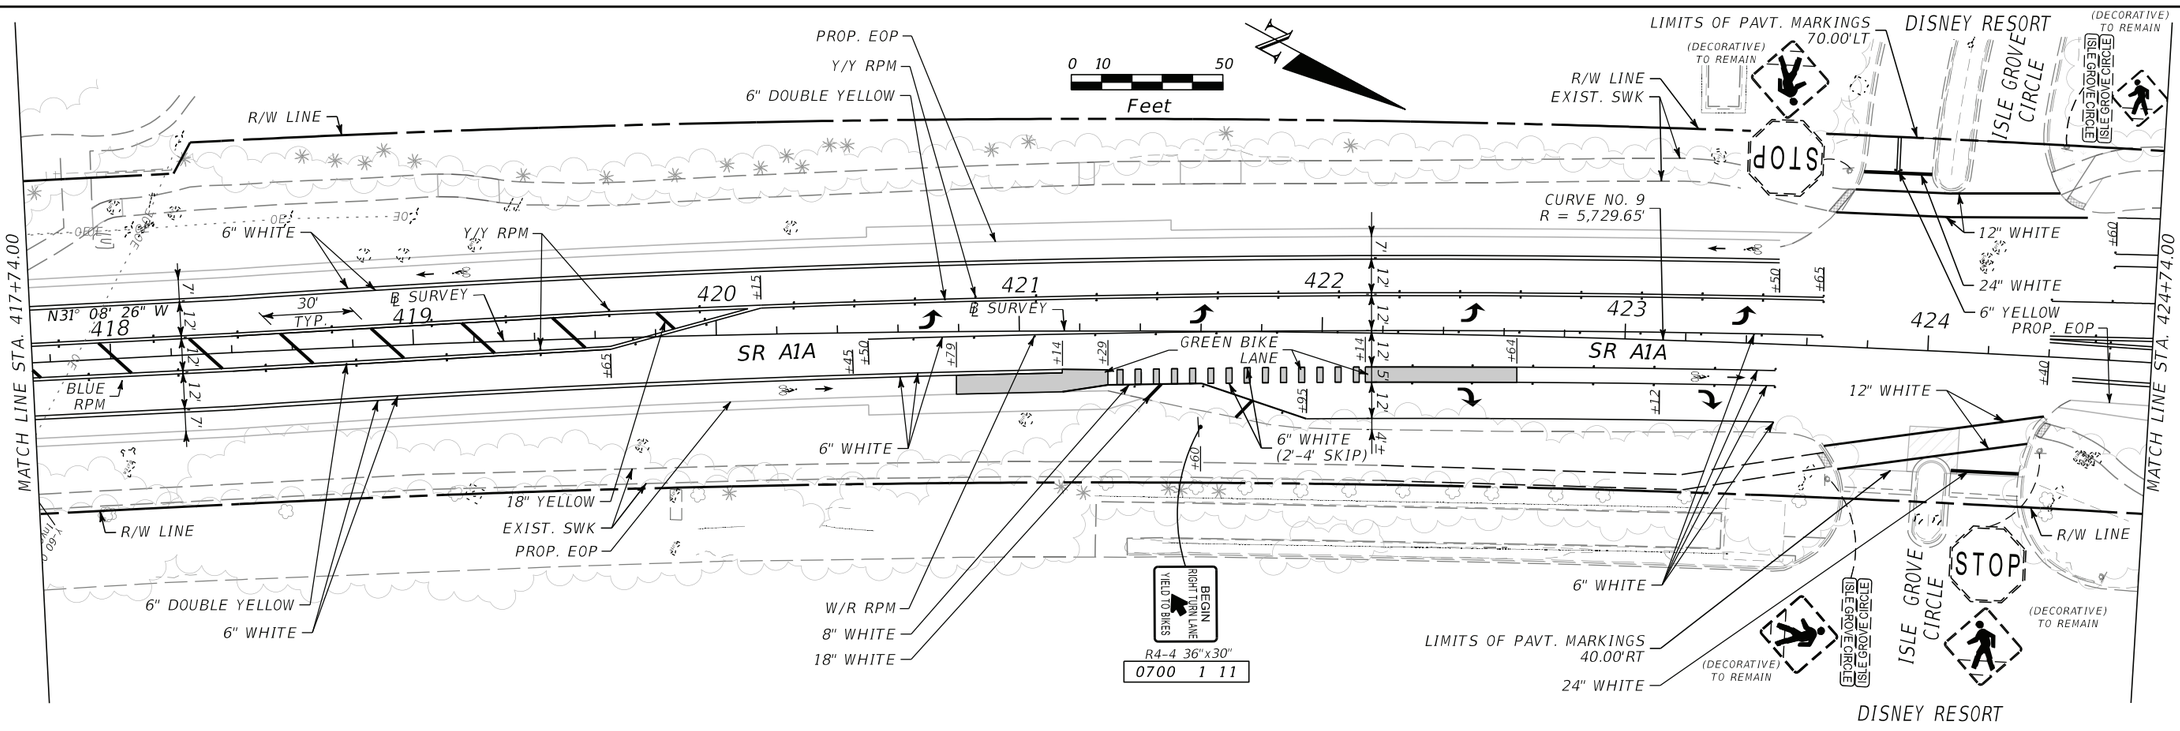

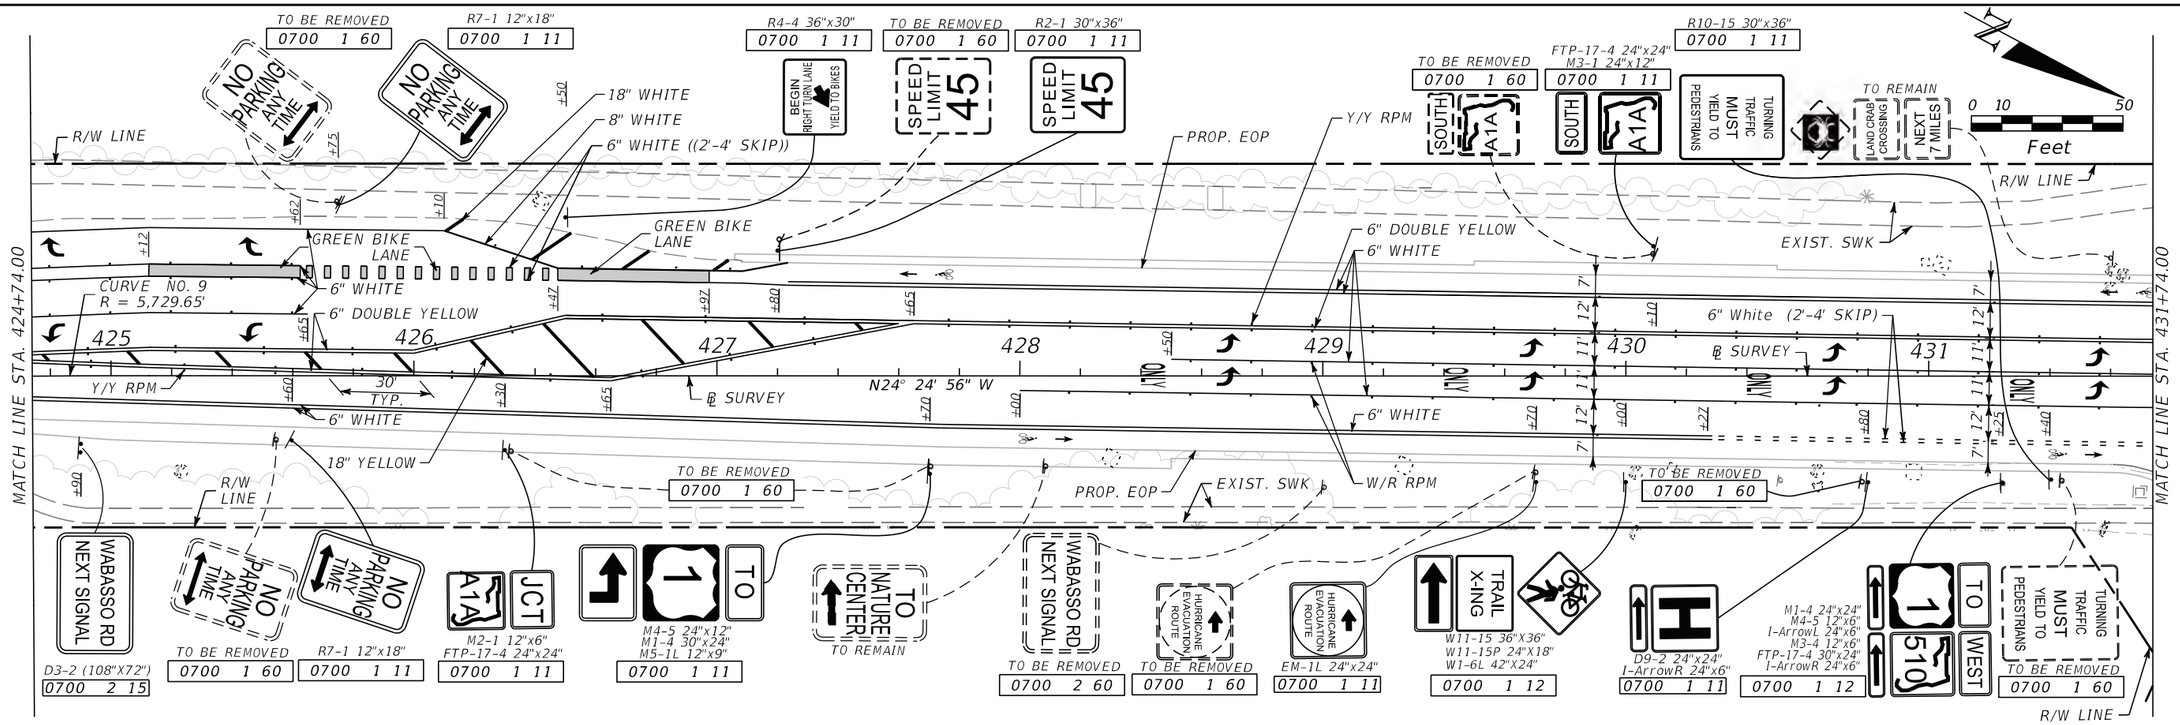

REVISIONS			
DATE	DESCRIPTION	DATE	DESCRIPTION

LINDA M. BELL, P.E.
FL P.E. LICENSE NUMBER 38542
CIVIL WORKS, INC.
8491 N.W. 17 STREET, SUITE 108
DORAL, FLORIDA 33126 305-591-4323
CERTIFICATE OF AUTHORIZATION 07528

STATE OF FLORIDA
DEPARTMENT OF TRANSPORTATION


ROAD NO.	COUNTY	FINANCIAL PROJECT ID
SR A1A	INDIAN RIVER	438042-1-52-01


SIGNING AND PAVEMENT MARKING PLAN

SHEET NO. S-30

Computer-51 11/18/2019 4:48:21 PM \\COMPUTER-15\Projects\Server17\Projects\17103 - FDOT Vero Beach\43804215201\signing\PLANSP25.dgn

THE OFFICIAL RECORD OF THIS SHEET IS THE ELECTRONIC FILE DIGITALLY SIGNED AND SEALED UNDER RULE 61G15-23.004, F.A.C.

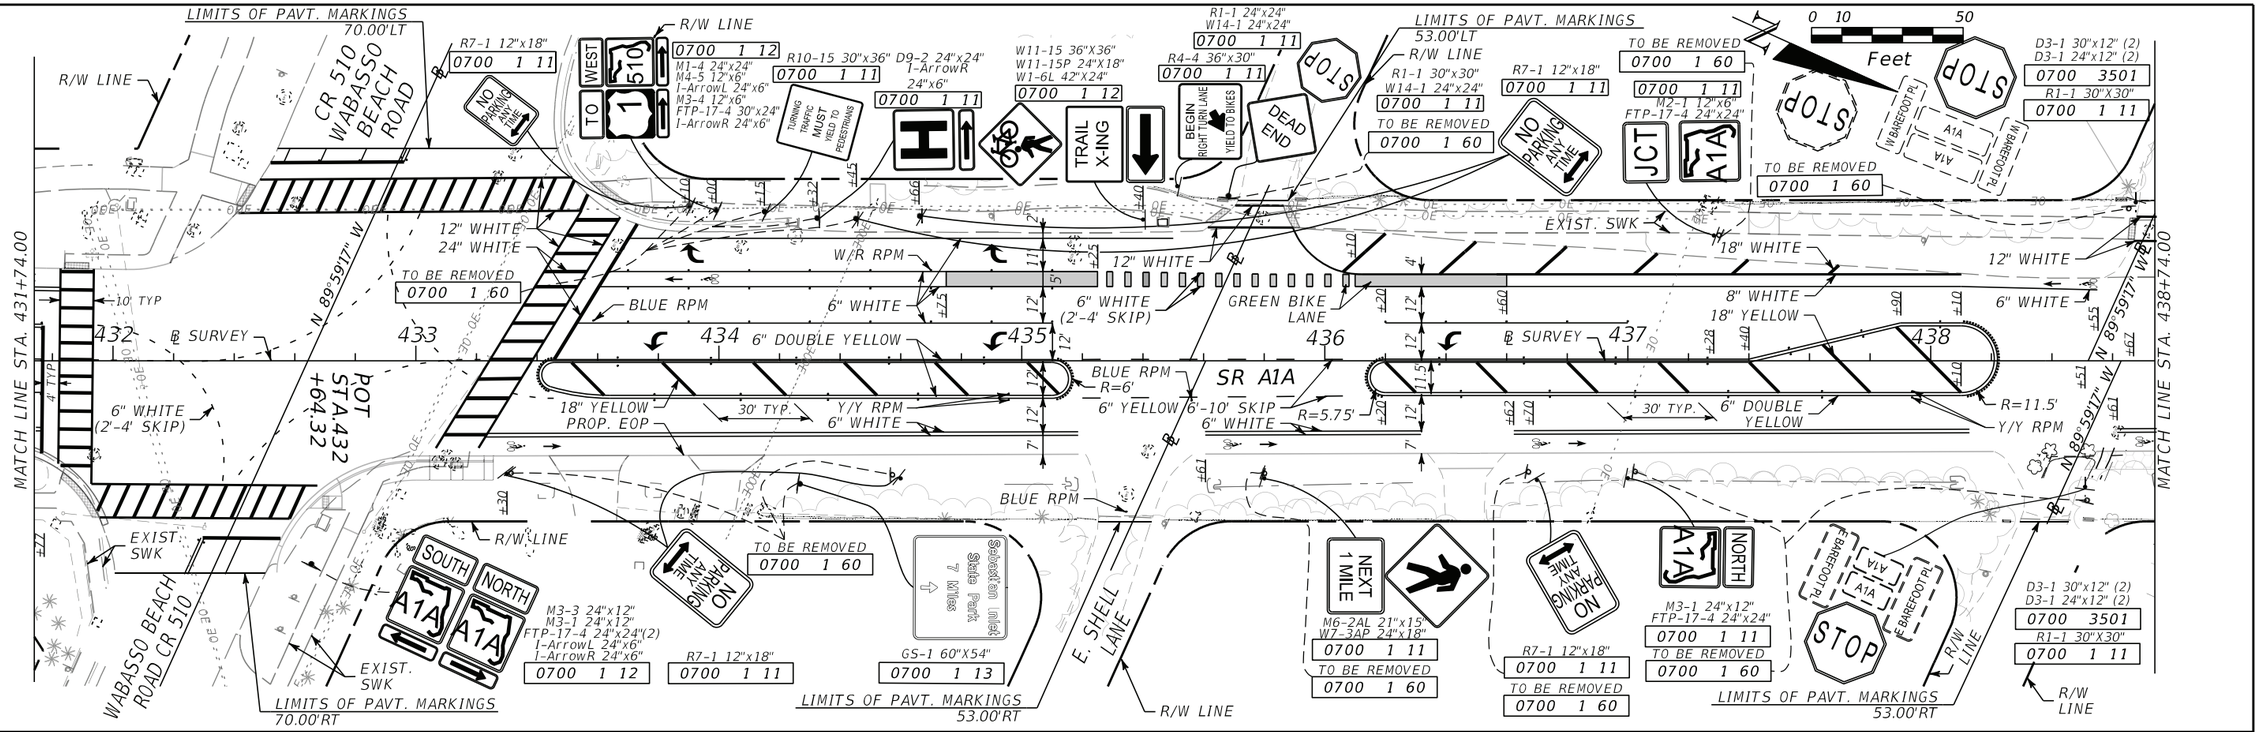

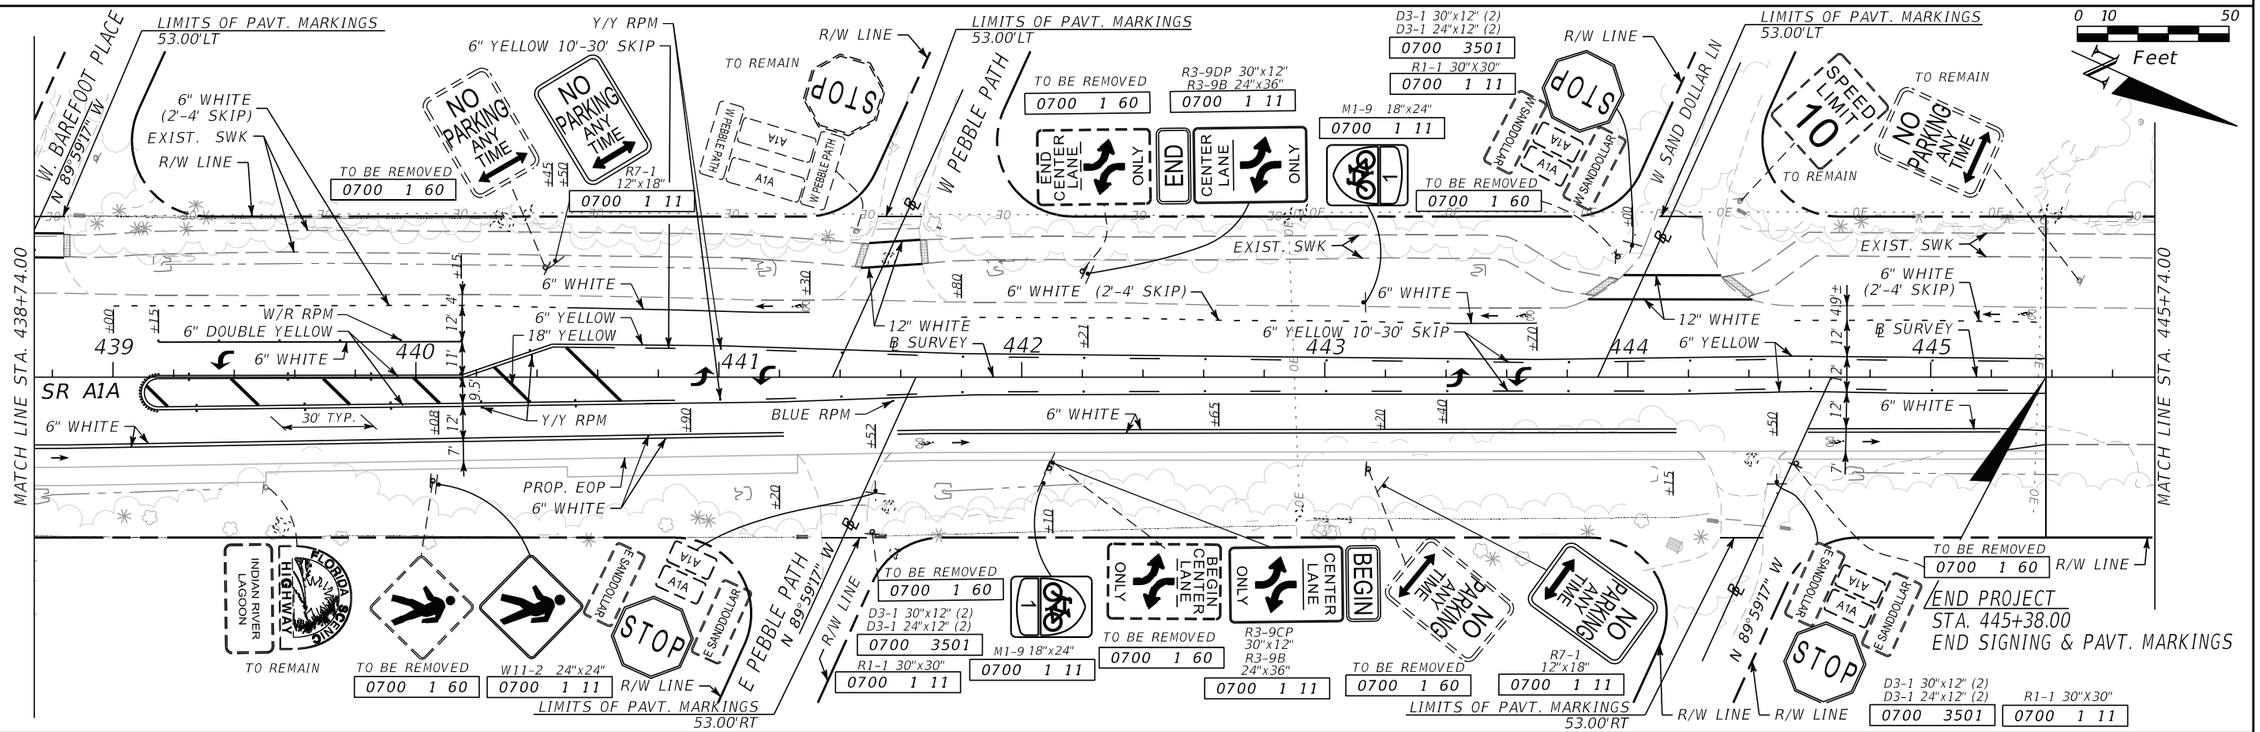

REVISIONS			
DATE	DESCRIPTION	DATE	DESCRIPTION

LINDA M. BELL, P.E.
FL P.E. LICENSE NUMBER 38542
CIVIL WORKS, INC.
8491 N.W. 17 STREET, SUITE 108
DORAL, FLORIDA 33126 305-591-4323
CERTIFICATE OF AUTHORIZATION 07528

STATE OF FLORIDA
DEPARTMENT OF TRANSPORTATION

ROAD NO.	COUNTY	FINANCIAL PROJECT ID
SR A1A	INDIAN RIVER	438042-1-52-01

SIGNING AND PAVEMENT MARKING PLAN

SHEET NO. S-31

THE OFFICIAL RECORD OF THIS SHEET IS THE ELECTRONIC FILE DIGITALLY SIGNED AND SEALED UNDER RULE 61G15-23.004, F.A.C.